

0 2 4 6 8 10

metres (1:100 on A3)

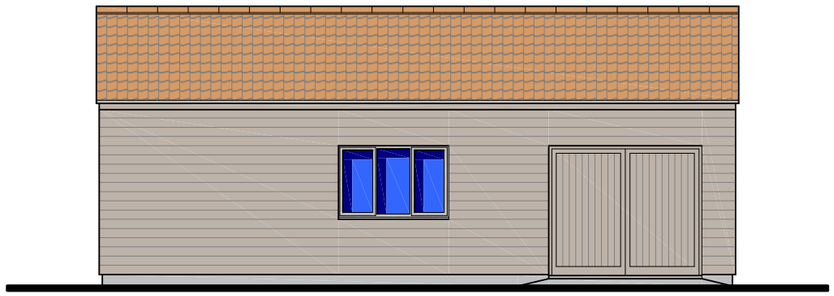


EAST ELEVATION

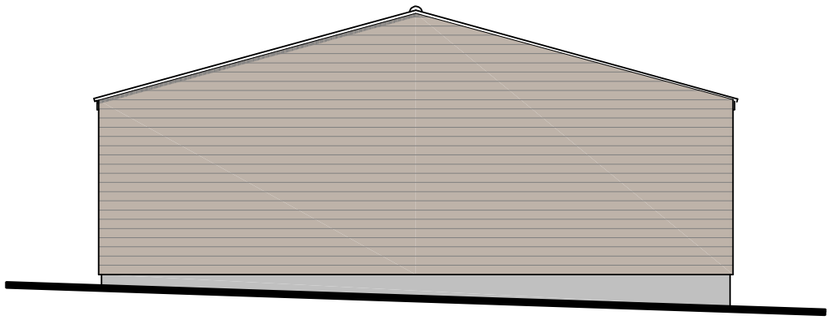


NORTH ELEVATION



WEST ELEVATION

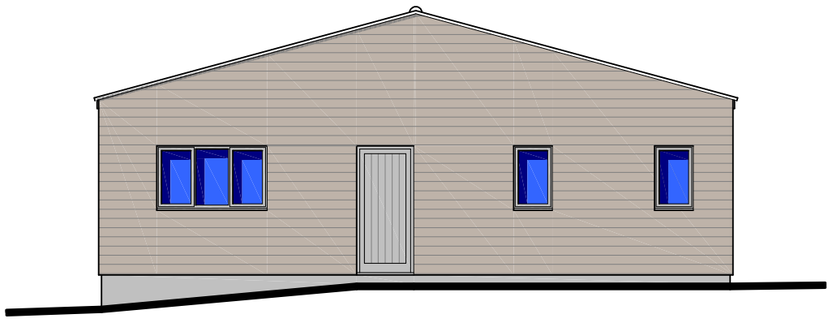

SOUTH ELEVATION

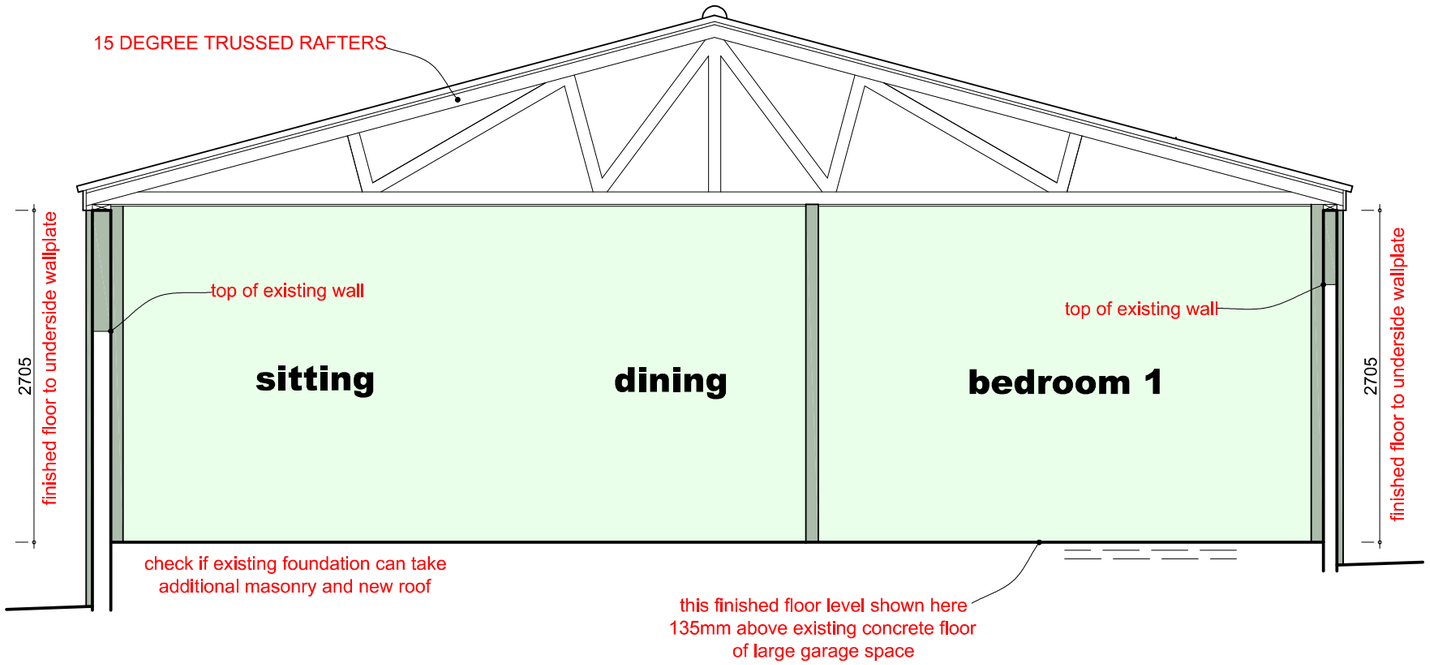

SECTION

ROOF - INTERLOCKING CONCRETE TILES

WALLING - HORIZONTAL TIMBER BOARDING

WINDOWS AND PEDESTRIAN DOORS - UPVC FRAMES

GARAGE DOORS - TIMBER

A 25.09.23. - ROOF SHAPE AMENDED

KEVIN SMITH Architectural Services

7 Ludlow Close , Frome , Somerset . BA11 2ES TEL. 07946 678348 WEB. www.kevinpsmith.co.uk

Client **MR A BEEDEN**

Job **PROPOSALS AT WILLOW GRANGE , BROKERSWOOD , WILTSHIRE .**

Title **PROPOSAL DETAILS (SECTION AND ELEVATIONS)**

Scales **1:50 1:100** Date **MARCH 2022** Ref No **2323 / 05 A**