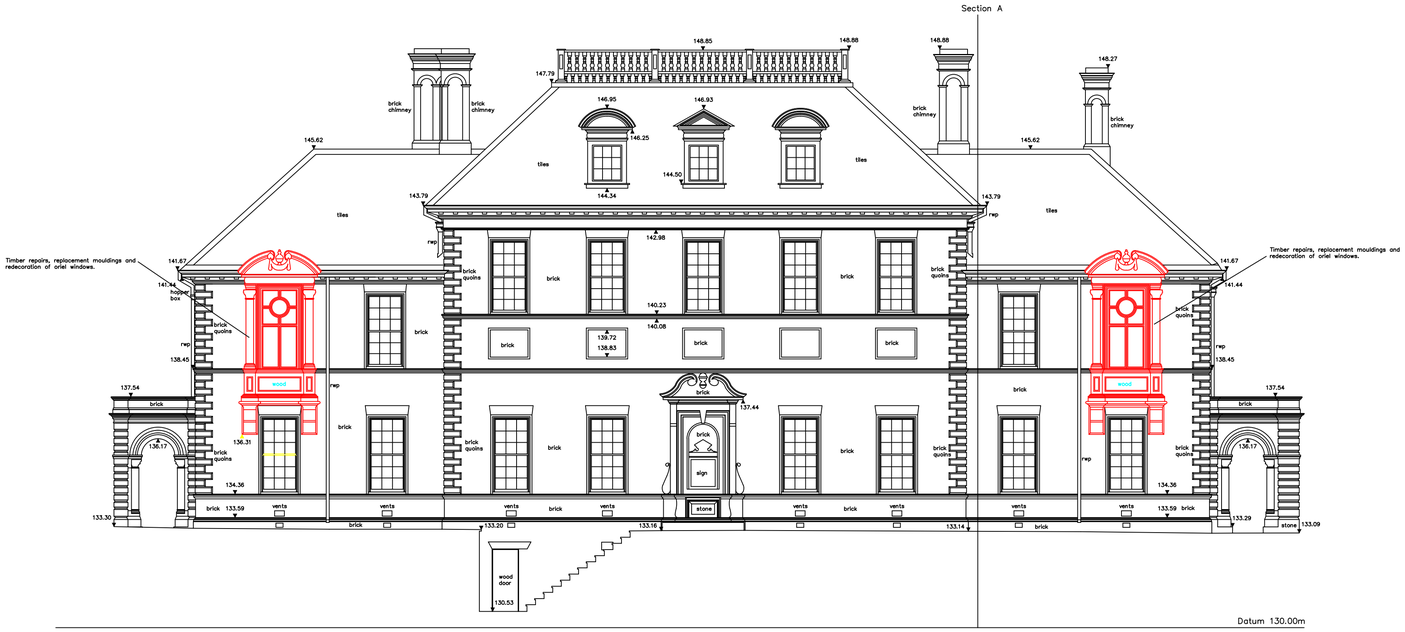
Section A
148.85
148.88
148.88
148.27
147.79
146.95
146.93
brick chimney
brick chimney
brick chimney
brick chimney
146.25
145.62
145.62
tiles
tiles
tiles
144.50
144.34
143.79
143.79
rwp
tiles
142.98
Timber repairs, replacement mouldings and redecoration of oriel windows.
Timber repairs, replacement mouldings and redecoration of oriel windows.
141.67
141.67
141.44
141.34
hopper box
brick quoins
brick quoins
140.23
140.08
139.72
138.83
138.45
138.45
wood
wood
137.54
137.54
brick
brick
brick