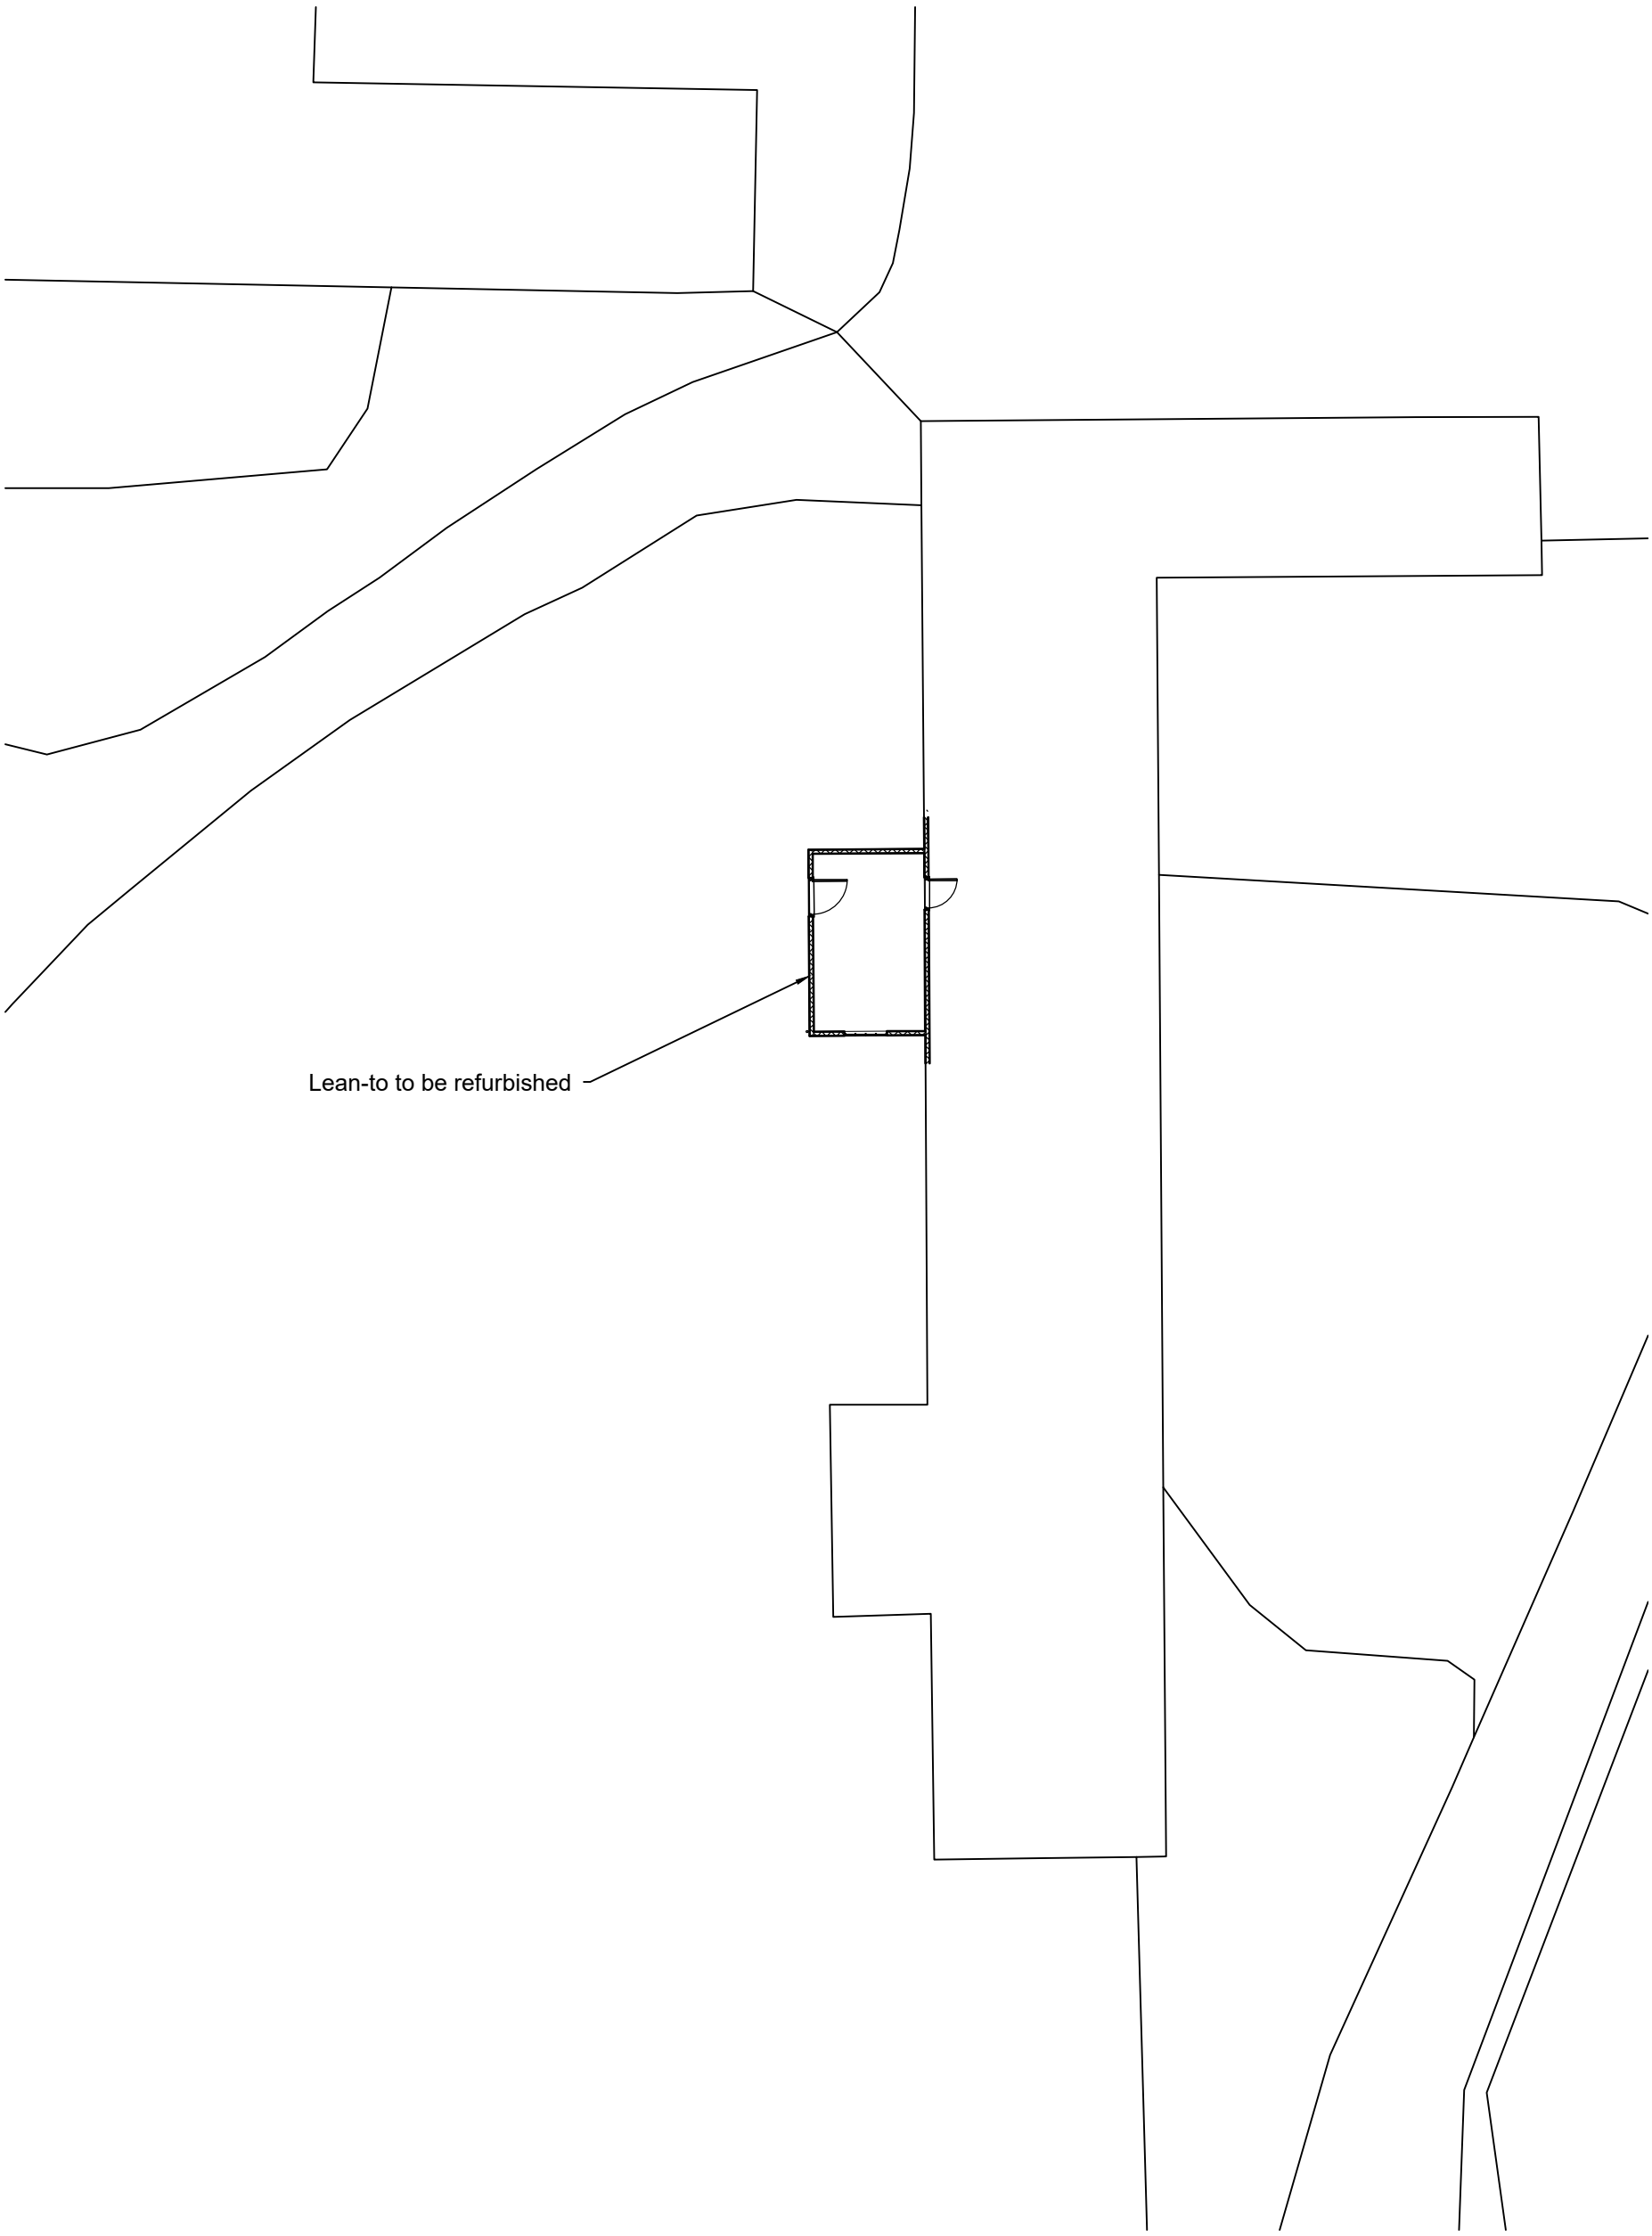

Rev No.	Revision Note.	Date	Drawn	Checked
B	Lambing shed extension added to site	03.09.20	CJB	AW
C	Hay/Straw Barn added to site plan	26.04.22	AW	AW
D	Young Stock Barn added to site plan.	10.05.22	AW	AW
E	Listed Barn Works Added	20.09.23	AW	AW

NUMBER - REV - CLIENT - PROJECT

01930-00 - E - Biddesden House Farm Partnership - Biddesden Farm

TITLE

Block Plan

DATE	SHEET	SCALE
20.09.23	02	1:200
DRN BY: AW	CHK BY: AW	PAPER SIZE: A3

BOURNE VALLEY ASSOCIATES
ANDOVER LANE FARM
FABERSTOWN
ANDOVER
HAMPSHIRE
SP11 9PE
Tel: 01264 850159
Email: info@bournevalley.co.uk