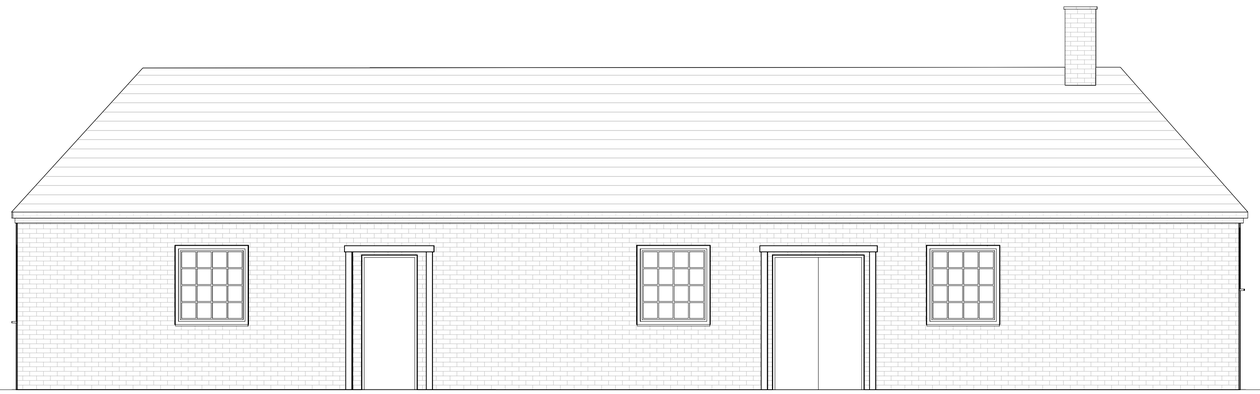

North Elevation

Scale: 1:50

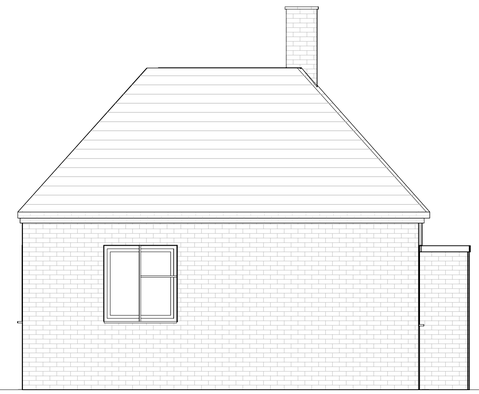

East Elevation

Scale: 1:50

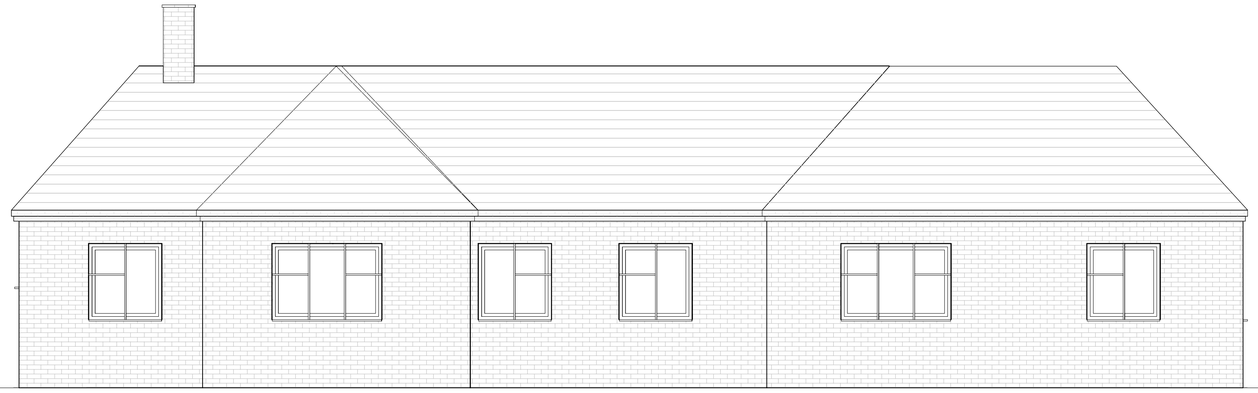

South Elevation

Scale: 1:50



West Elevation

Scale: 1:50

0 5 10 M

Notes

Key Plan

Scale: 1:200

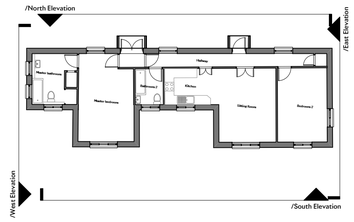

PLANNING

P 1 **14/07/23** ISSUED FOR PLANNING

Project

Standen House

Client

Charlotte and Adrian Mackenzie

Drawing Title

Stable Cottage
Existing Elevations

Scale	Date Created
1:50 **A1**	

Drawing Number

22013-037

Revision	Date Revised
P1	14/07/23

Drawn By	Checked By
GB	**SD**

Do not scale from drawing, all dimensions to be checked on site. Report omissions and discrepancies to the architect immediately.

MICHAELIS BOYD.

Michaelis Boyd Associates
108 Palace Gardens Terrace
London W8 4RT

+44 (0)20 7221 1237
hello@michaelisboyd.com
michaelisboyd.com