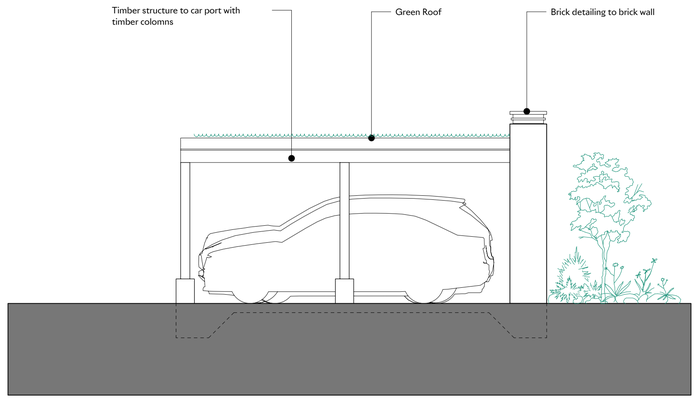

Proposed West Elevation

Scale: 1:50

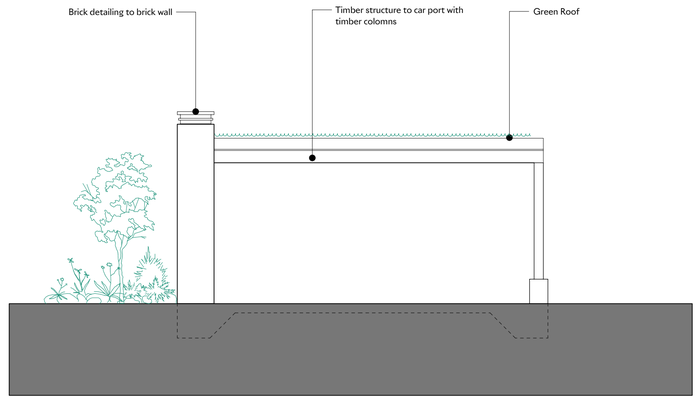

Proposed East Elevation

Scale: 1:50

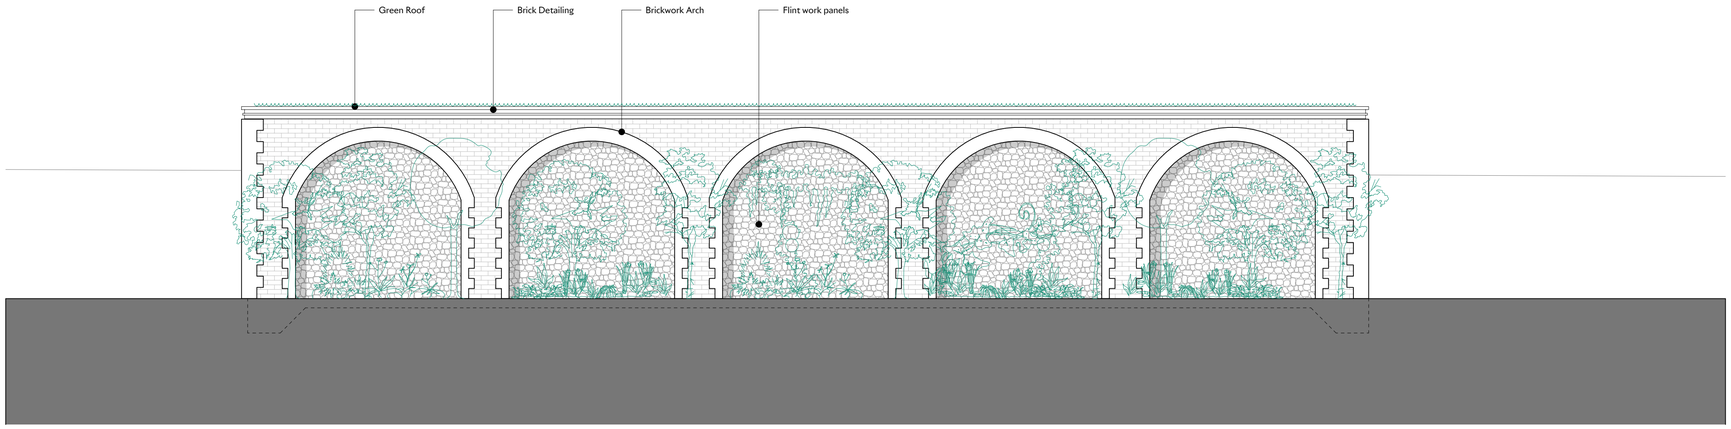

Proposed South Elevation

Scale: 1:50

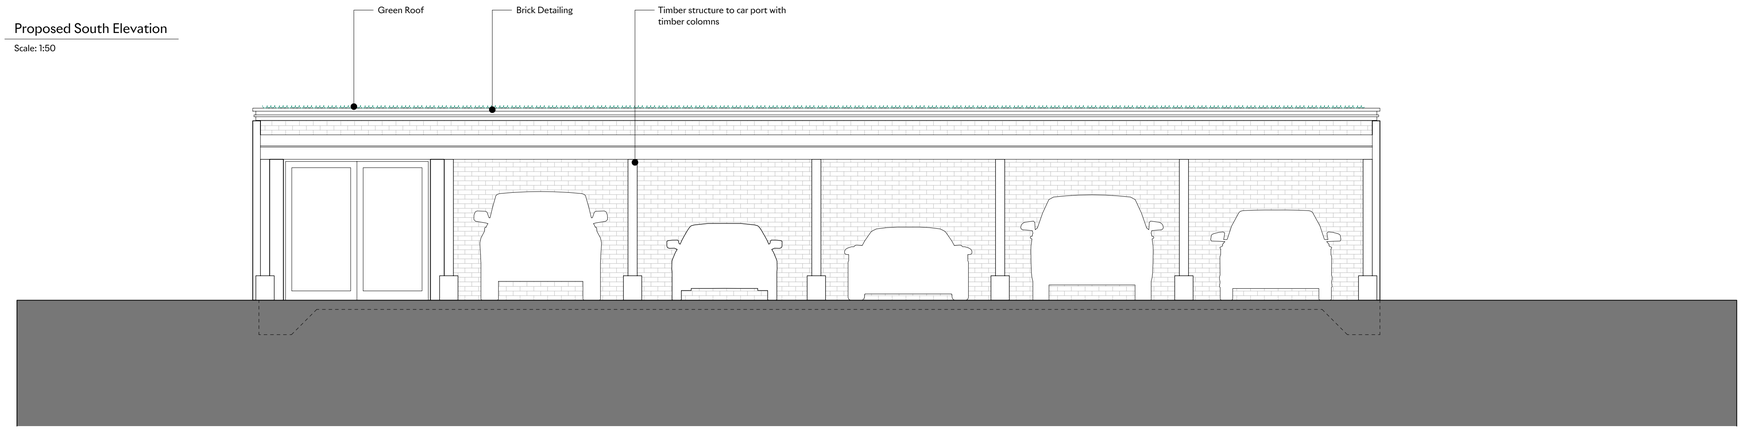

Proposed North Elevation

Scale: 1:50

0 1 2 3 4 5 M

Notes

Proposed Key Plan

Scale: 1:200

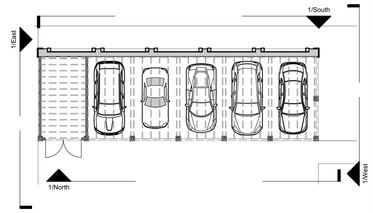

PLANNING

P 1 **14/07/2023** Issued For Planning

Project

Standen House

Client

Adrian and Charlotte Mackenzie

Drawing Title

Proposed Car Port Elevations

Scale	Date Created
AS NOTEDA1	**03/05/23**

Drawing Number

22013-360

Revision	Date Revised
P1	14/07/2023

Drawn By	Checked By
TM	**SD**

Do not scale from drawing, all dimensions to be checked on site. Report omissions and discrepancies to the architect immediately.

MICHAELIS BOYD.

Michaelis Boyd Associates
108 Palace Gardens Terrace
London W8 4RT

+44 (0)20 7221 1237
hello@michaelisboyd.com
michaelisboyd.com