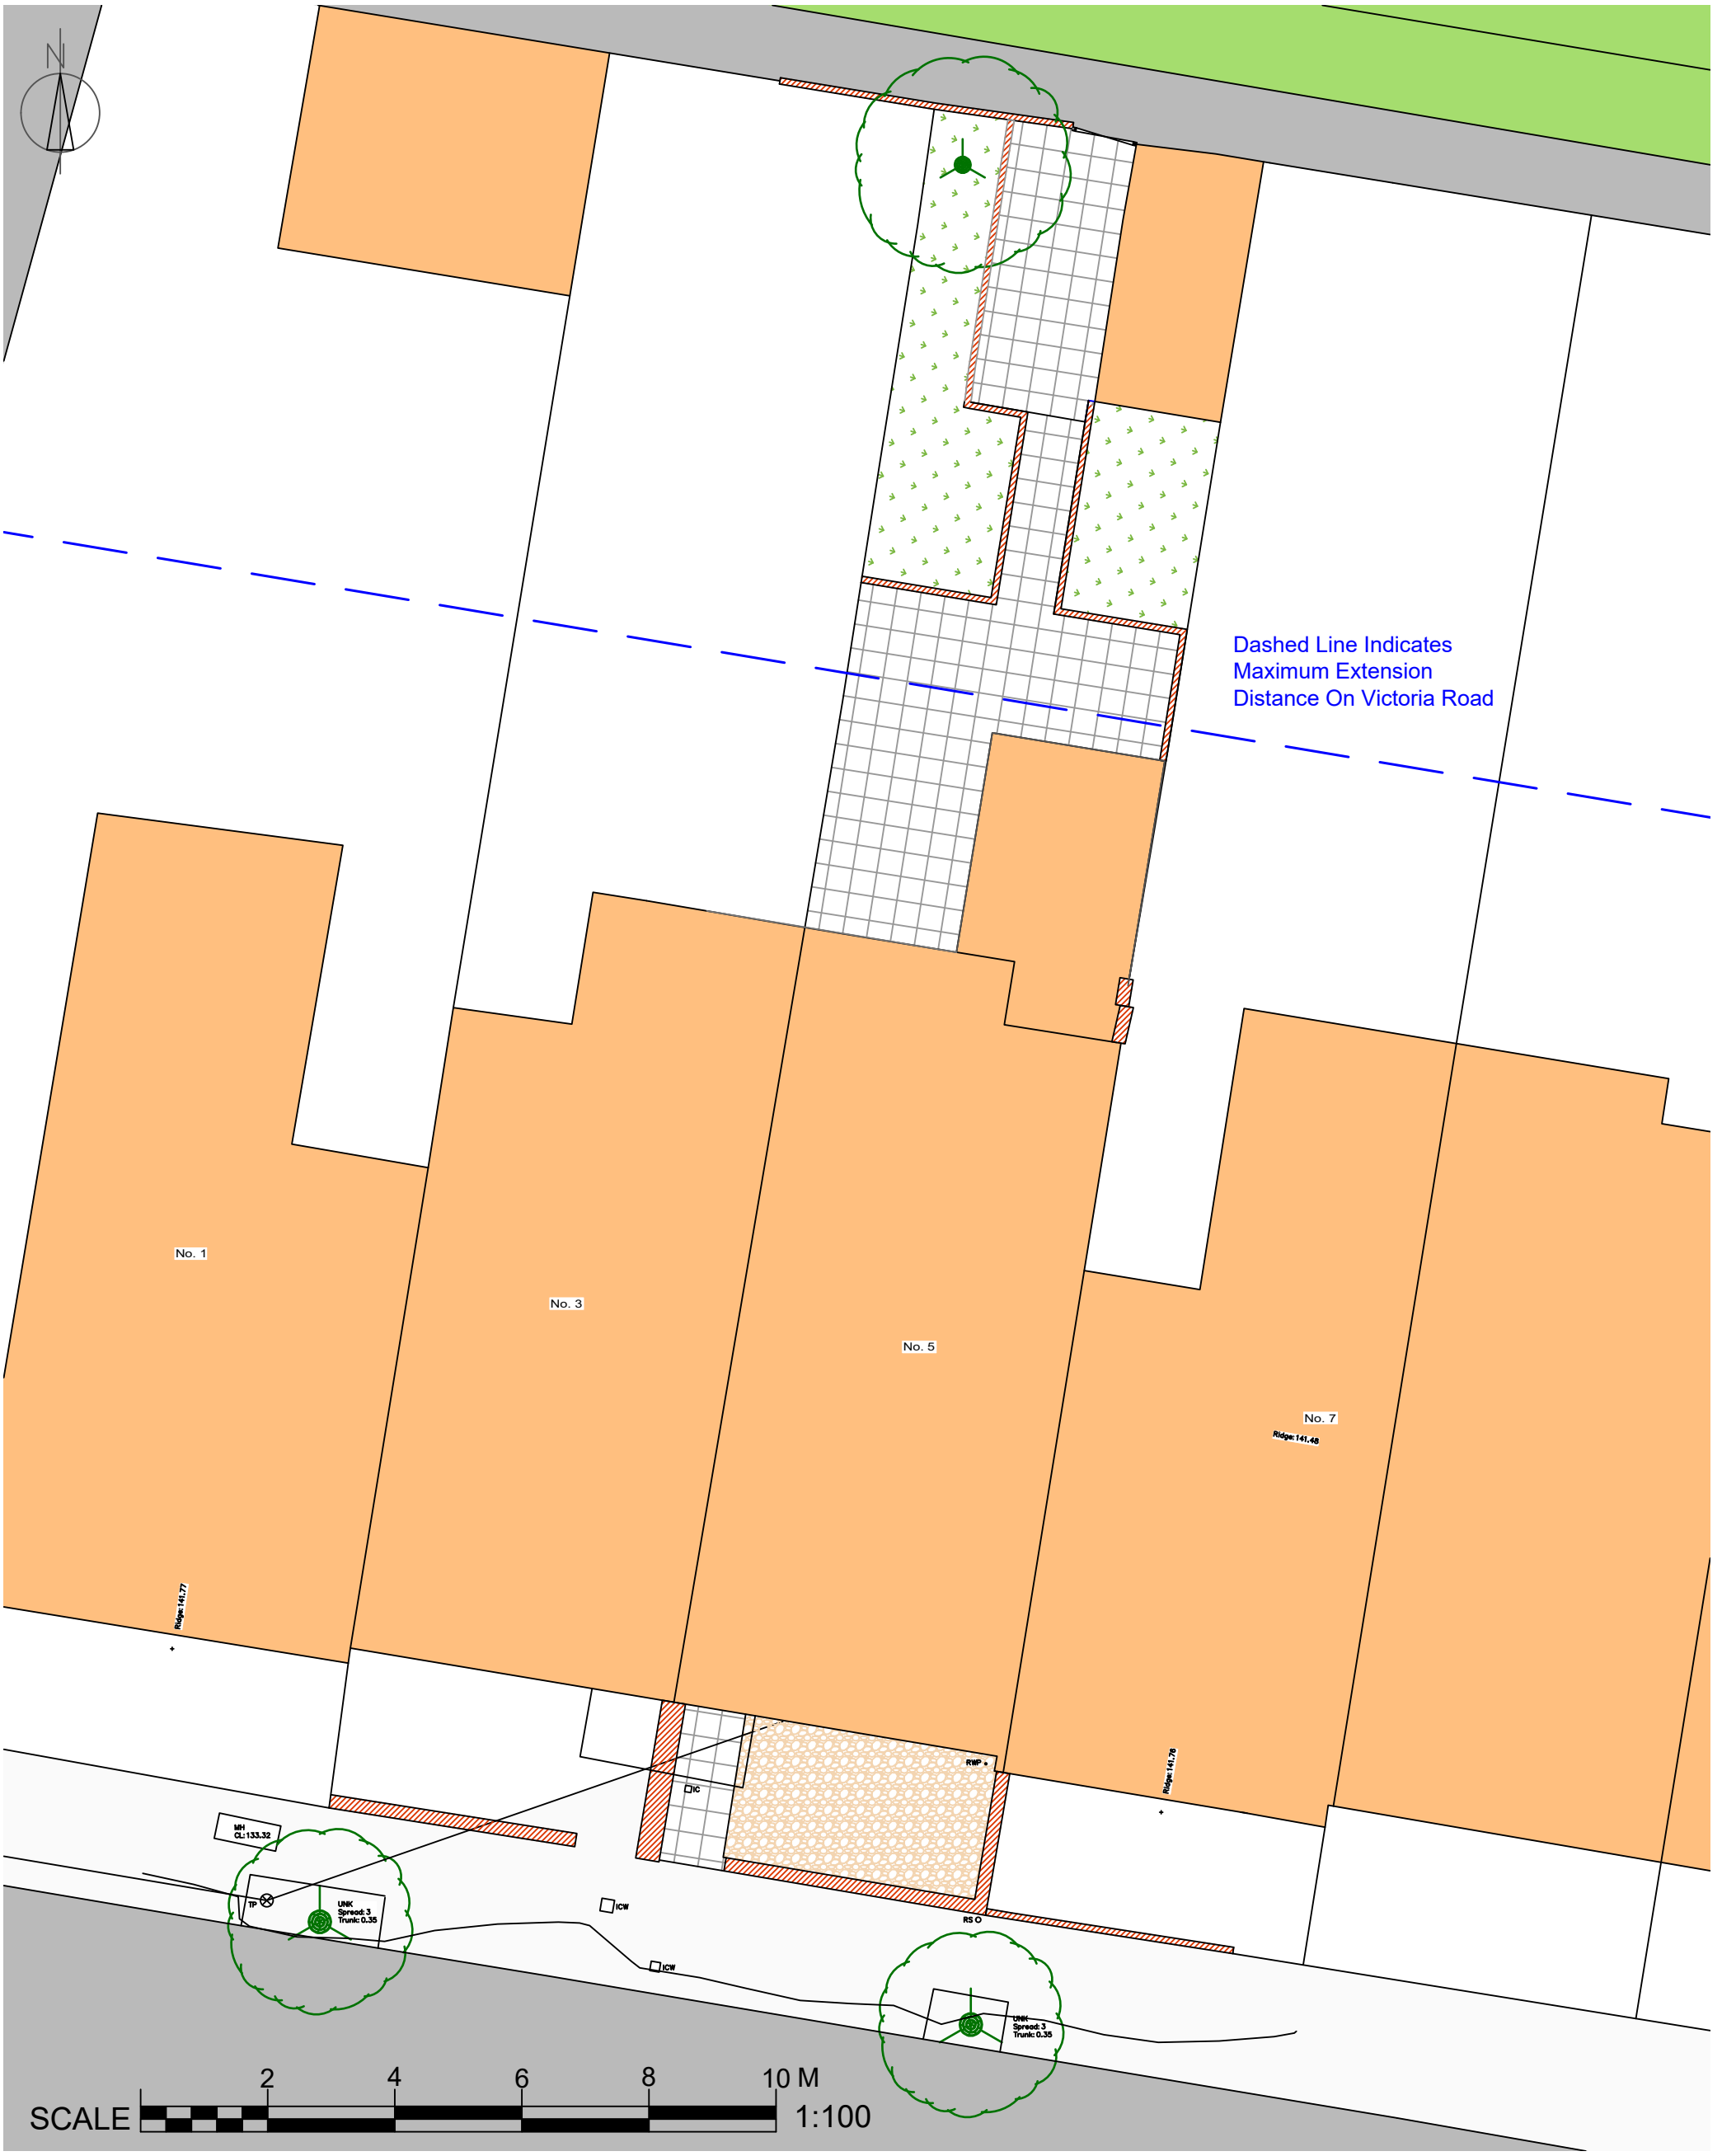


B 13/09/23 Planning Comment
A 25/06/23 Updated to Planning

Rev	Date	Notes

Client
Morgan
Project
5 Victoria Road
Devizes, SN10 1ET
Drawing
Proposed Site Plan

Scale		Drawn		Date
1:100	@A3	SR		08/03/2023
Project No.	Prefix.	Drwg No.	Rev.	Checked.
MHPC-980	SP	003	B	MH

PLANNING

Copyright © 2023
MH Property Consultants Ltd.

MH Property Consultants
5 Old Potato Yard
Lydeway, DEVIZES,
Wiltshire,
SN10 3PU
01380 840076

Do not scale except for planning purposes.