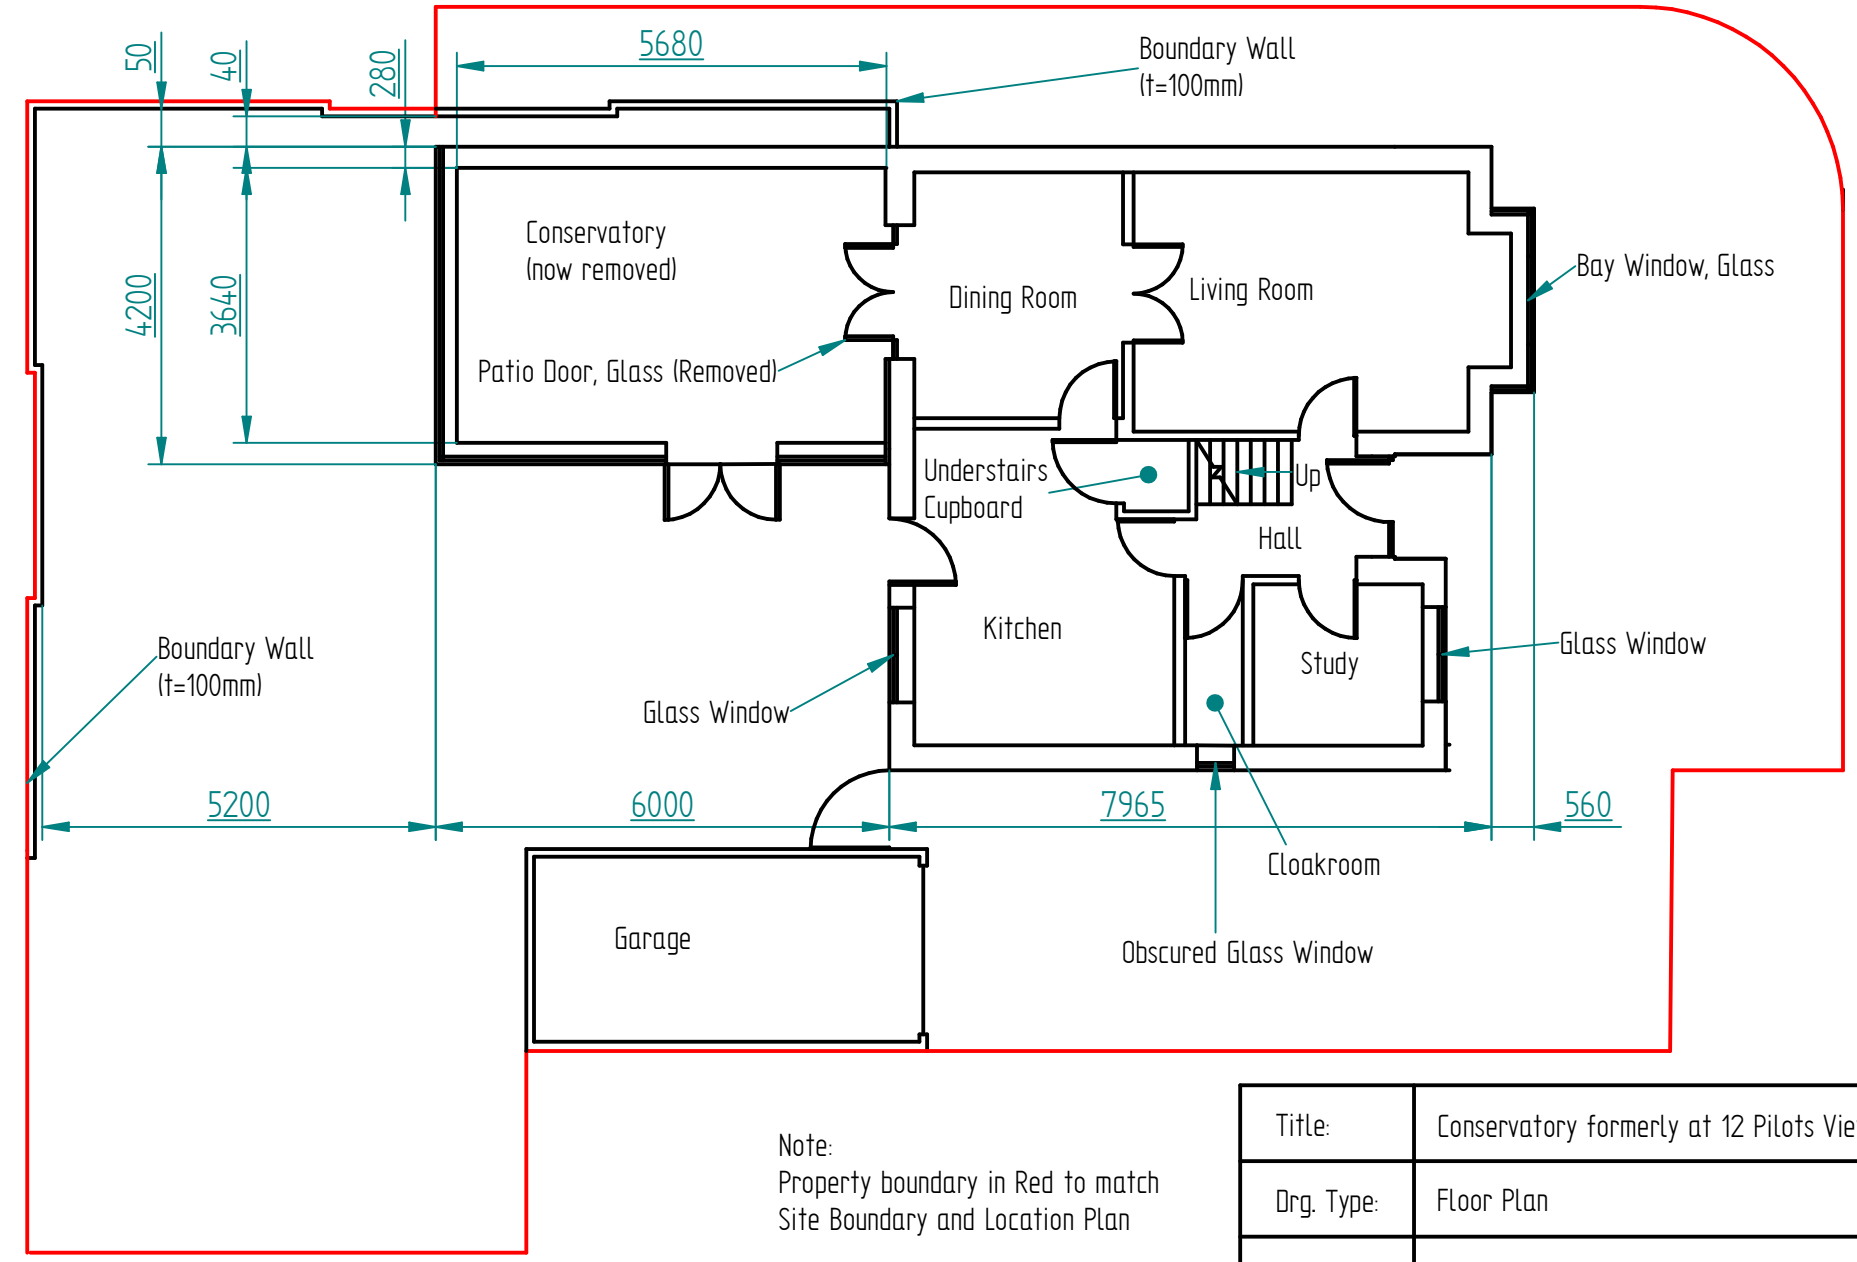


Note:
Property boundary in Red to match
Site Boundary and Location Plan

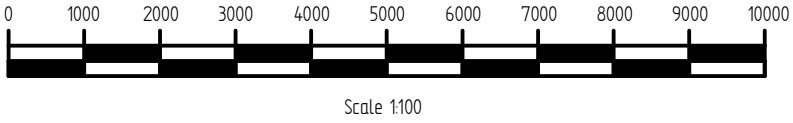


Scale 1:100

| | |
|---|---|
| Title: | Conservatory formerly at 12 Pilots View (Floor Plan) |
| Drg. Type: | Floor Plan |
| Dims: | All Dims in mm |
| Drawn By: | Simon Crosse |
| Drg. No: | SLC-12-23-005 |