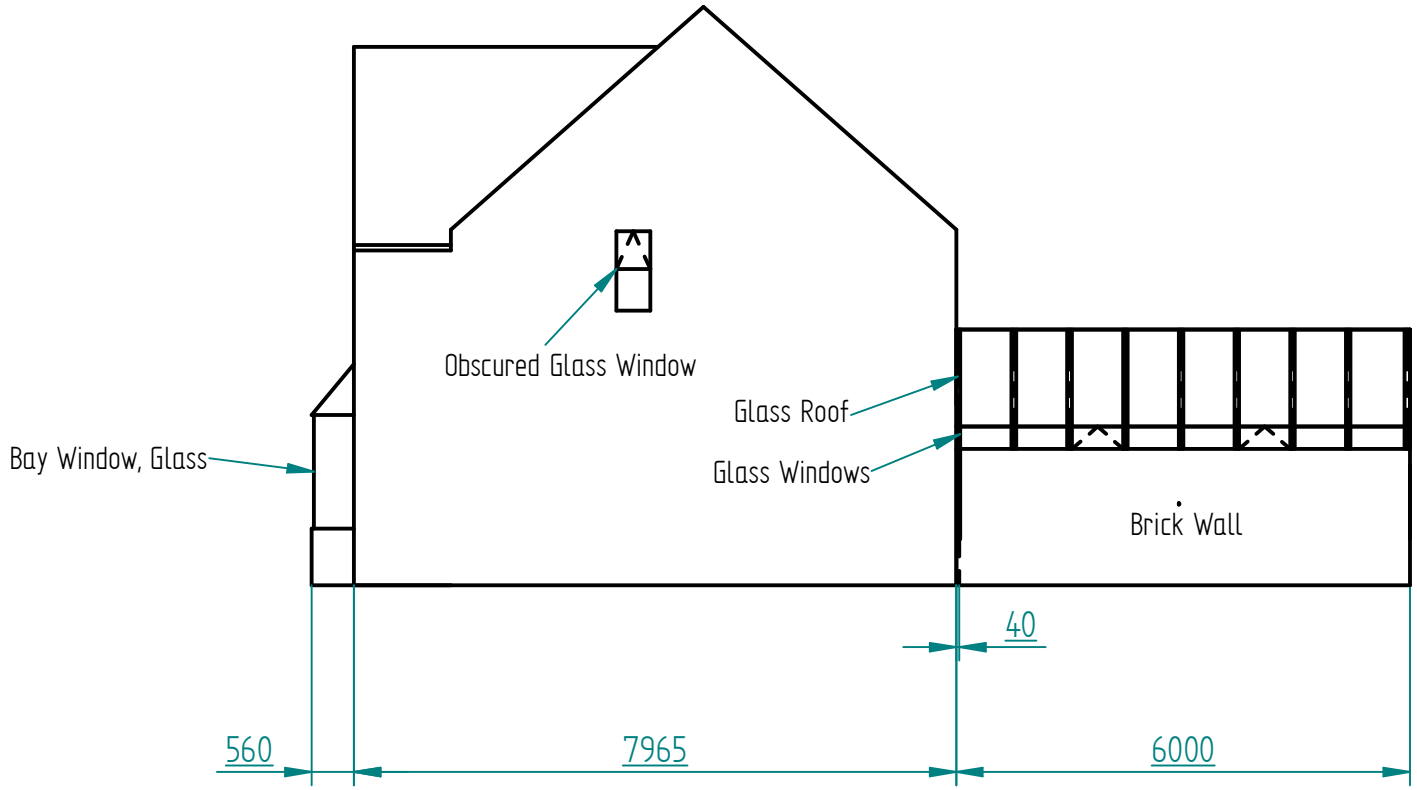

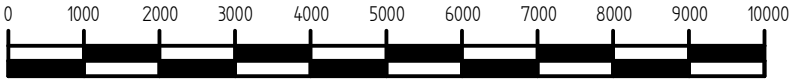

Scale 1:100

Title:	Conservatory formerly at 12 Pilots View (South El.)
Drg. Type:	Elevation
Dims:	All Dims in mm
Drawn By:	Simon Crosse
Drg. No:	SLC-12-23-008