A1 PRINT

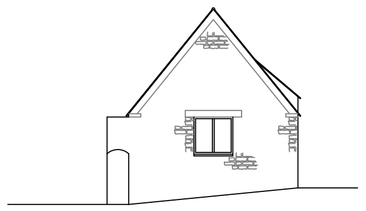

PROPOSED NORTH ELEVATION 1:100

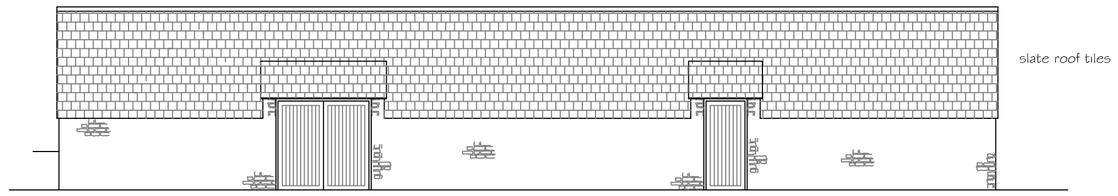

PROPOSED WEST ELEVATION 1:100

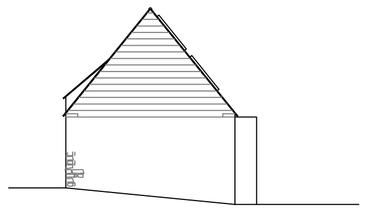

PROPOSED SOUTH ELEVATION 1:100

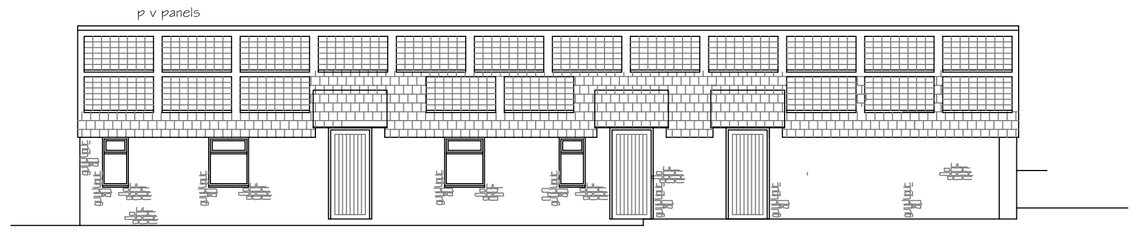

PROPOSED EAST ELEVATION 1:100

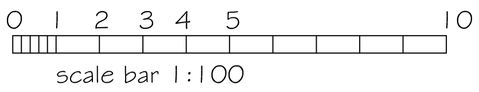

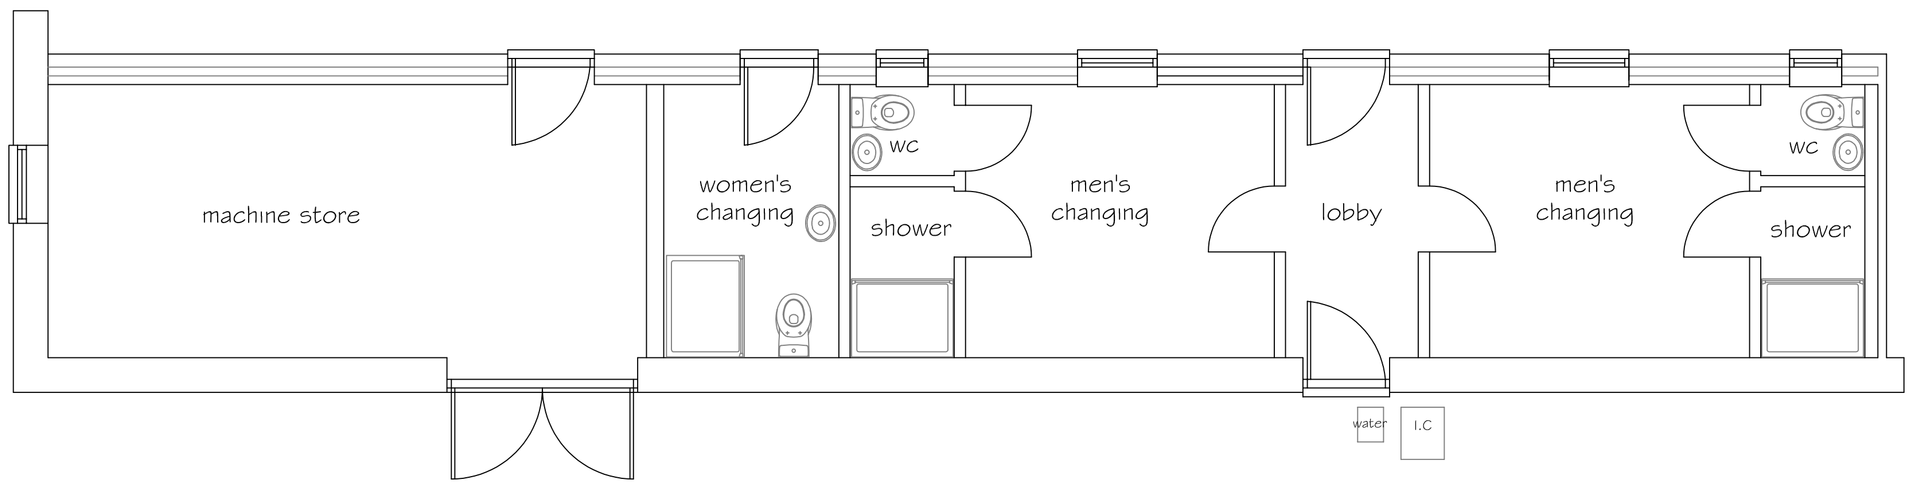

PROPOSED GROUND FLOOR PLAN 1:50

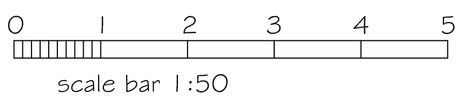

SJF PLANNING & DESIGN SERVICE
01225 782078 simonnearthebell@gmail.com

PROPOSED ALTERATIONS & RENOVATIONS TO THE STONE BARN

CLIENT	BROUGHTON GIFFORD PARISH COUNCIL
LOCATION	LAND ADJACENT TO 104 THE COMMON BROUGHTON GIFFORD SN12 8LY
TITLE	PROPOSED PLANS

DRG NO	ISSUE	DATE
2241-1-LT	1	JUNE 2022