
Material key :

1. Timber frame
2. Timber windows
3. Flat lead roof
4. Conservation rooflights
5. Black Heritage guttering
6. Timber doors
7. Flat rooflight

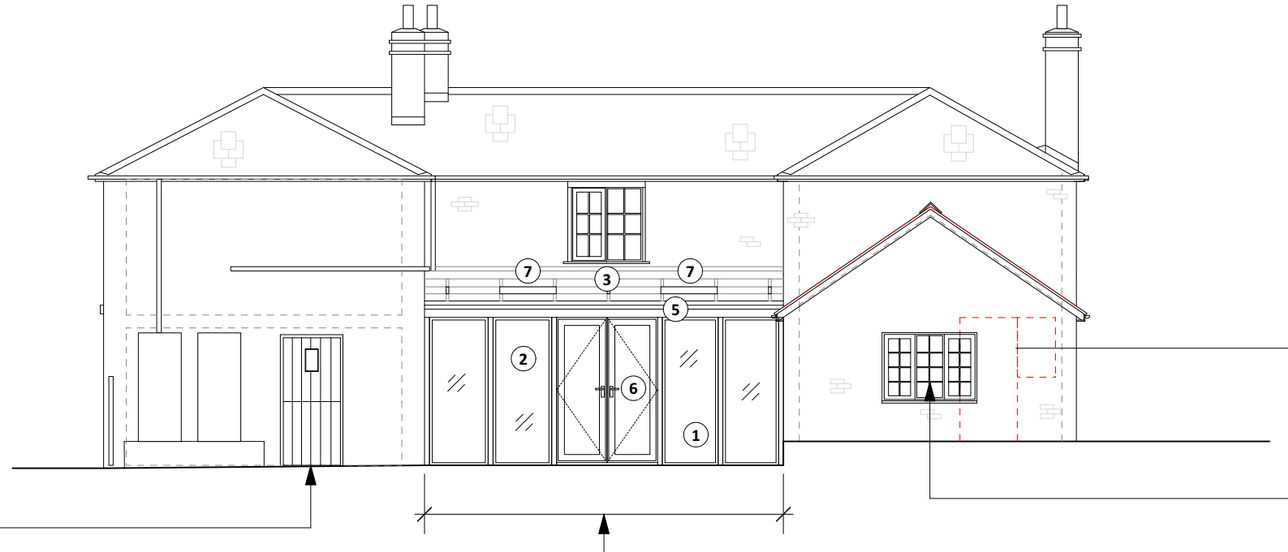

Doorway reinstated with new timber stable door.

Existing window and door removed and bricked in to match the existing.

New window in the end elevation to match the existing,

Existing single storey brick wall removed and replaced with light weight timber frame with full height glazing. Existing flat roof over replced with new insulated flat lead roof with flat rooflights.

PROP. South West Elevation 1:100



Flat rooflight

Replace existing opaque roof with flat lead roof with rooflights.

New conservation rooflights.

Existing door opening changed to a form fixed window.

Existing timber door replaced with new timber door and vision panel.

PROP. North West Elevation 1:100

1:100 0 1 2 3 4 5 m

No.	Date	Revision Notes
C	26/09/23	
B	26/09/23	
A	10/07/23	

Sheet Title: PROP. Elevs

Project Title: Manor Farm, Bulkington,

Status: PROPOSED

Scale: 1:100 @ A3 | Date: 26/09/23 | Drawn By: SW | Project ID: PL120C

These details are subject to all relevant statutory approvals. If in doubt, check. All dimensions are to be checked on site. Areas where quoted are approximate. Figured dimensions only are to be taken from this drawing. Any discrepancies with other related information is to be checked prior to order/construction/installation. This document should not be relied on or used in circumstances other than those for which it was originally prepared. The Architect accepts no responsibility for this document to any party other than the person by whom it was commissioned.