
Material key :

1. Timber frame
2. Timber windows
3. Flat lead roof
4. Conservation rooflights
5. Black Heritage guttering
6. Timber doors
7. Flat rooflight

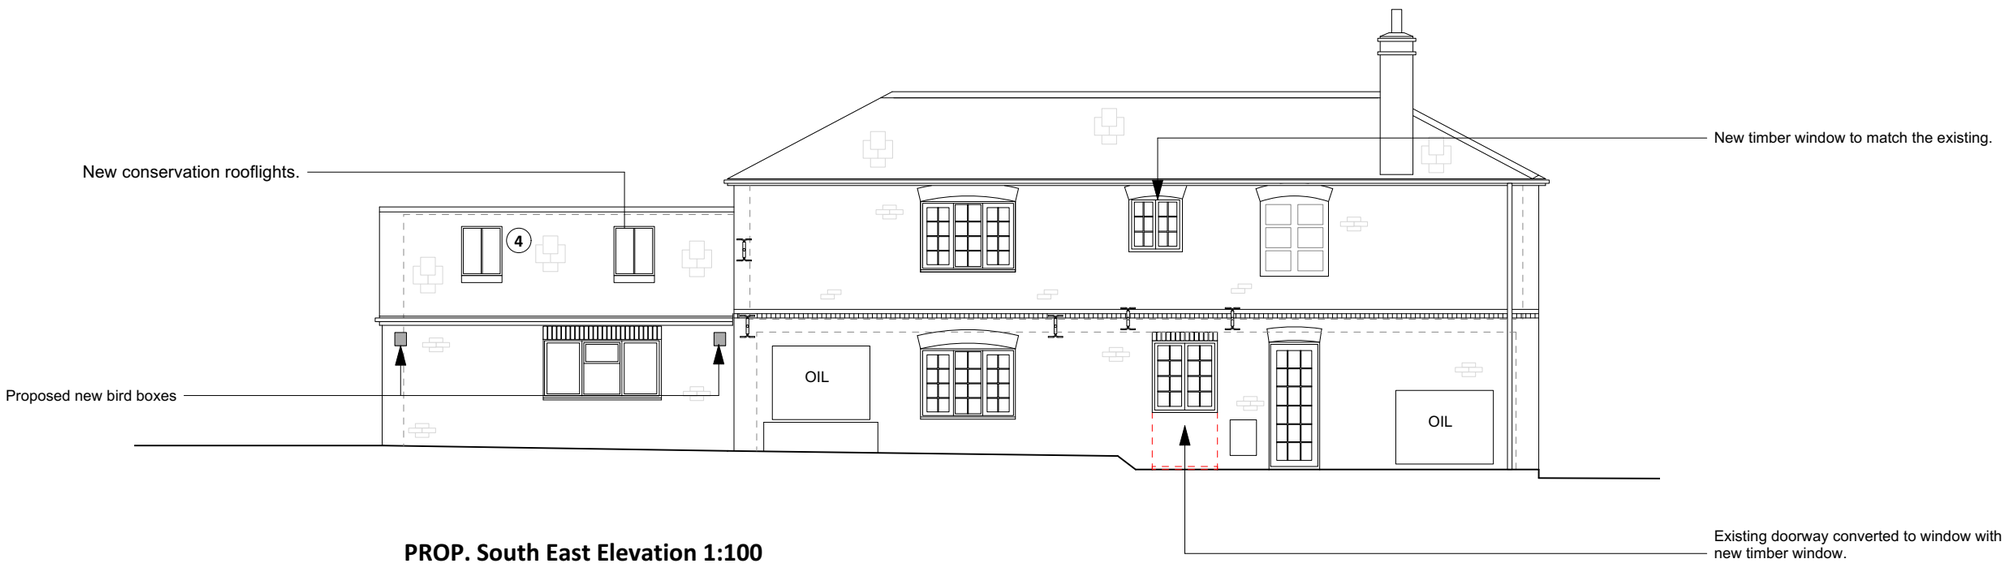

PROP. South East Elevation 1:100



PROP. North East Elevation 1:100

0 1 2 3 4 5 m

1:100

No.	Date	Revision Notes
B	26/09/23	
A	10/07/23	

Sheet Title: PROP. Elevs

Project Title: Manor Farm, Bulkington,

Manor Farm

Status: PROPOSED

Scale: 1:100 @ A3

Date: 26/09/23

Drawn By: SW

Project ID: PL121B

These details are subject to all relevant statutory approvals. If in doubt, check. All dimensions are to be checked on site. Areas where quoted are approximate. Figured dimensions only are to be taken from this drawing. Any discrepancies with other related information is to be checked prior to order/construction/installation. This document should not be relied on or used in circumstances other than those for which it was originally prepared. The Architect accepts no responsibility for this document to any party other than the person by whom it was commissioned.