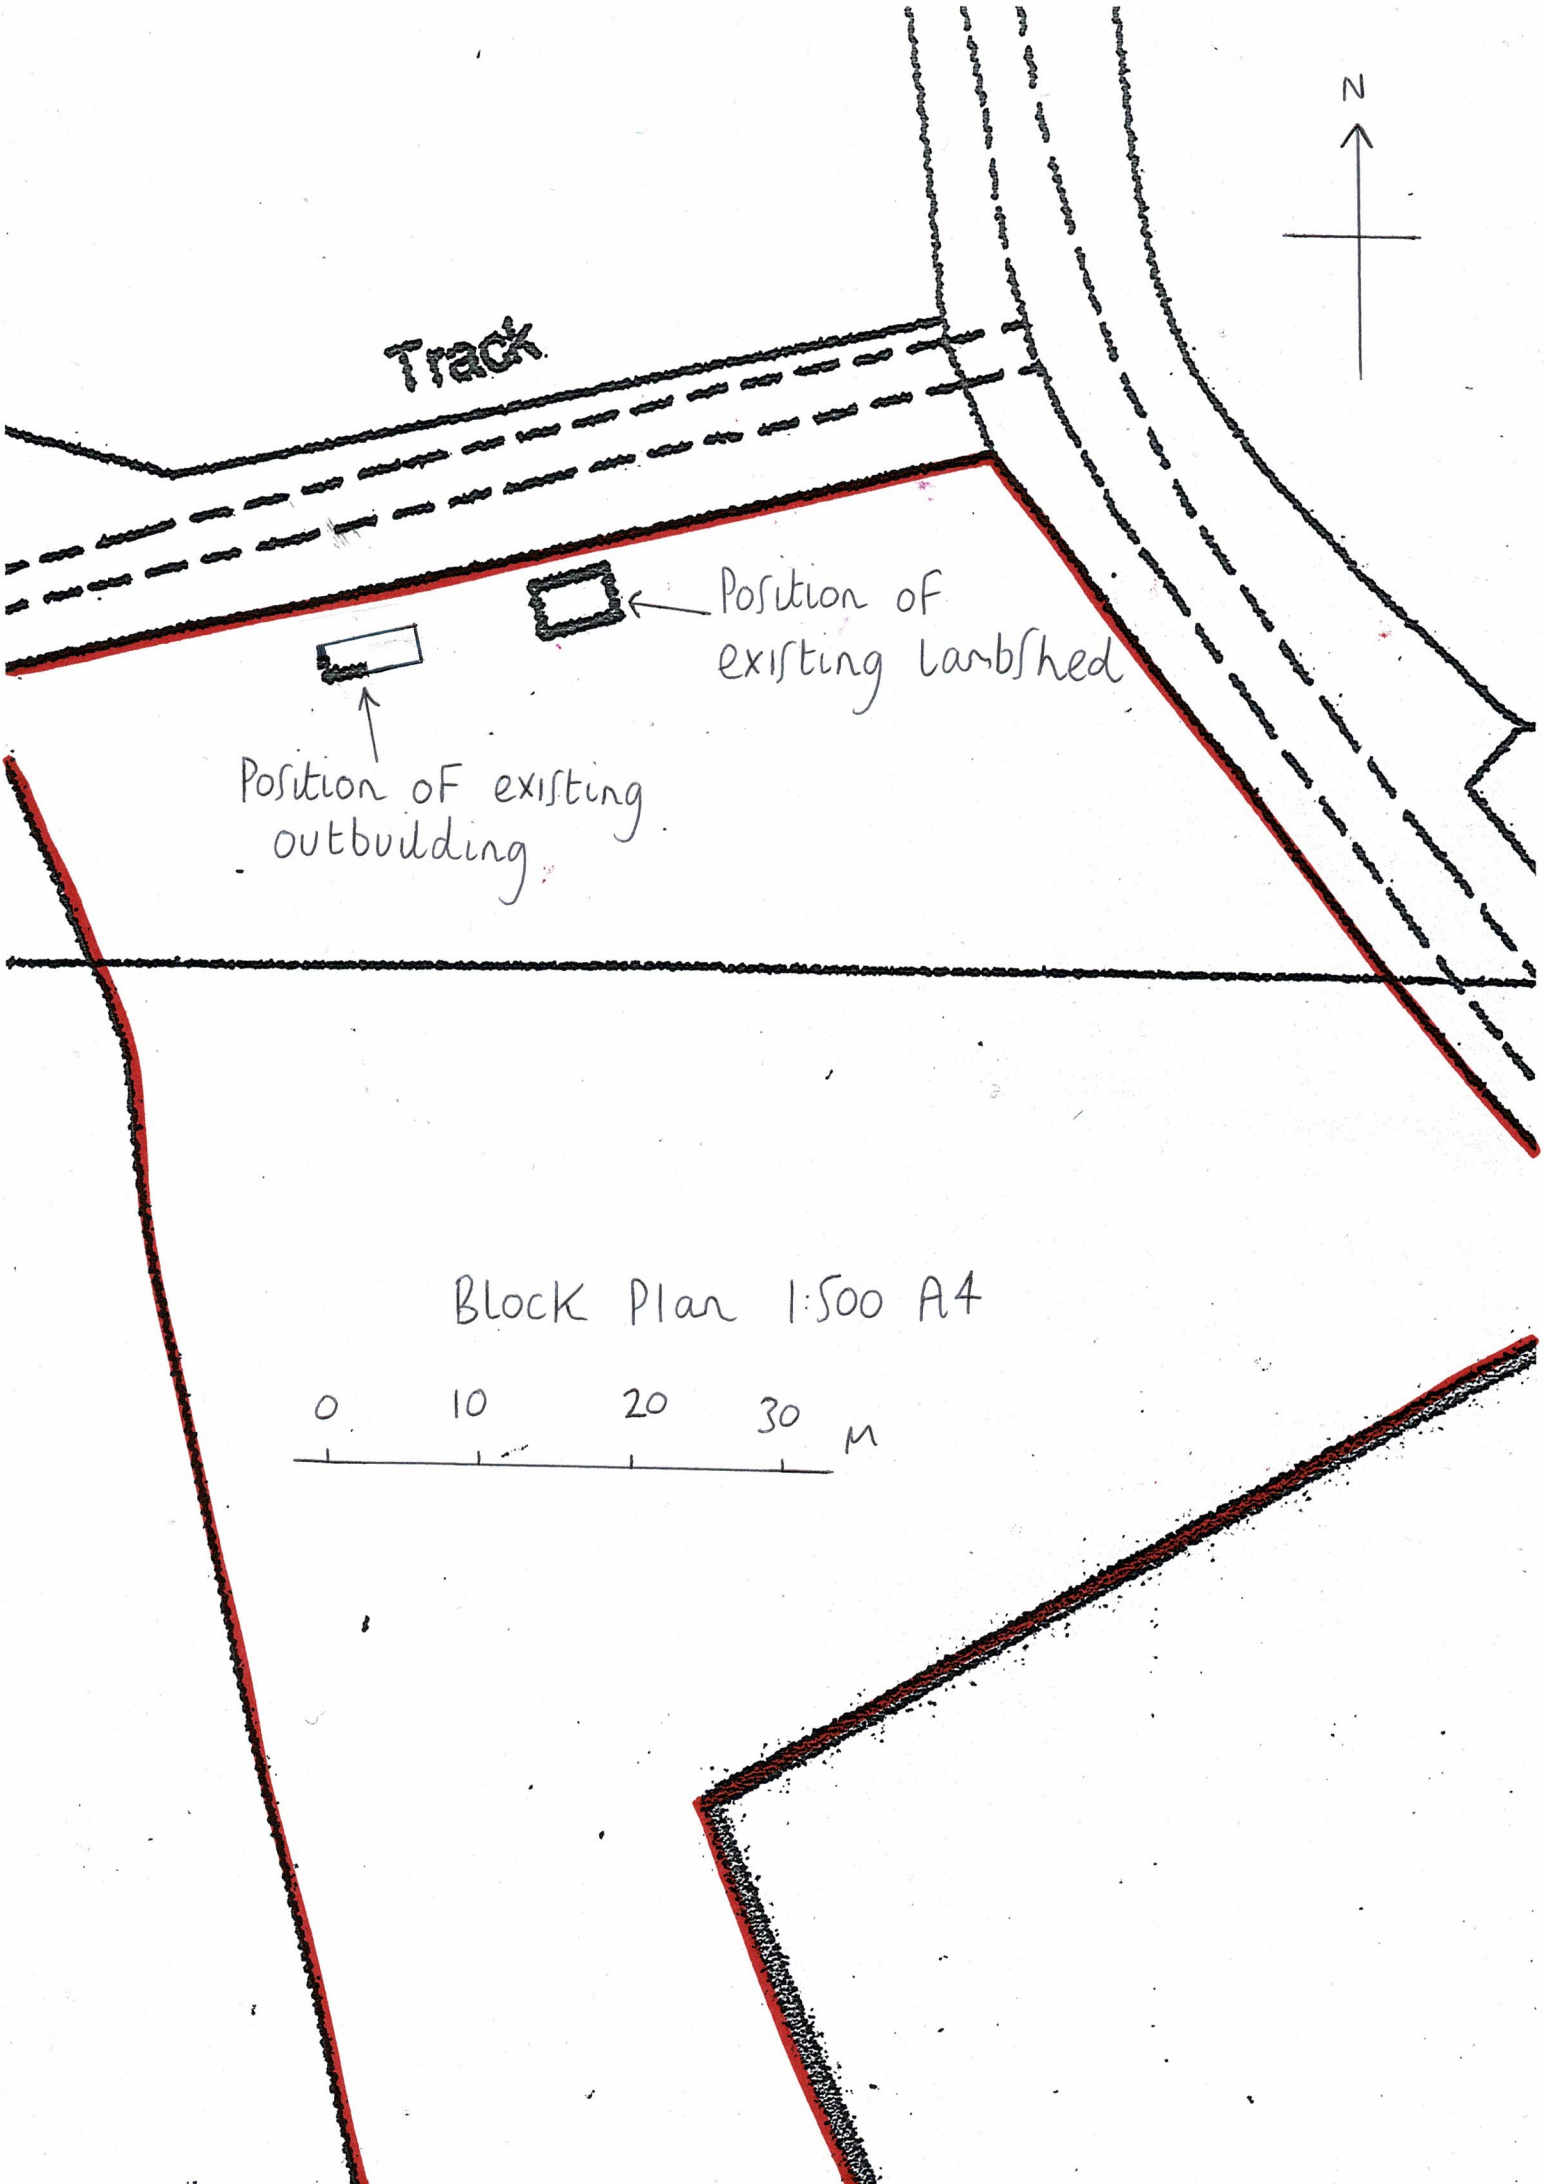

N
Track
Position of existing lambshed
Position of existing outbuilding
Block Plan 1:500 A4
0
10
20
30
M