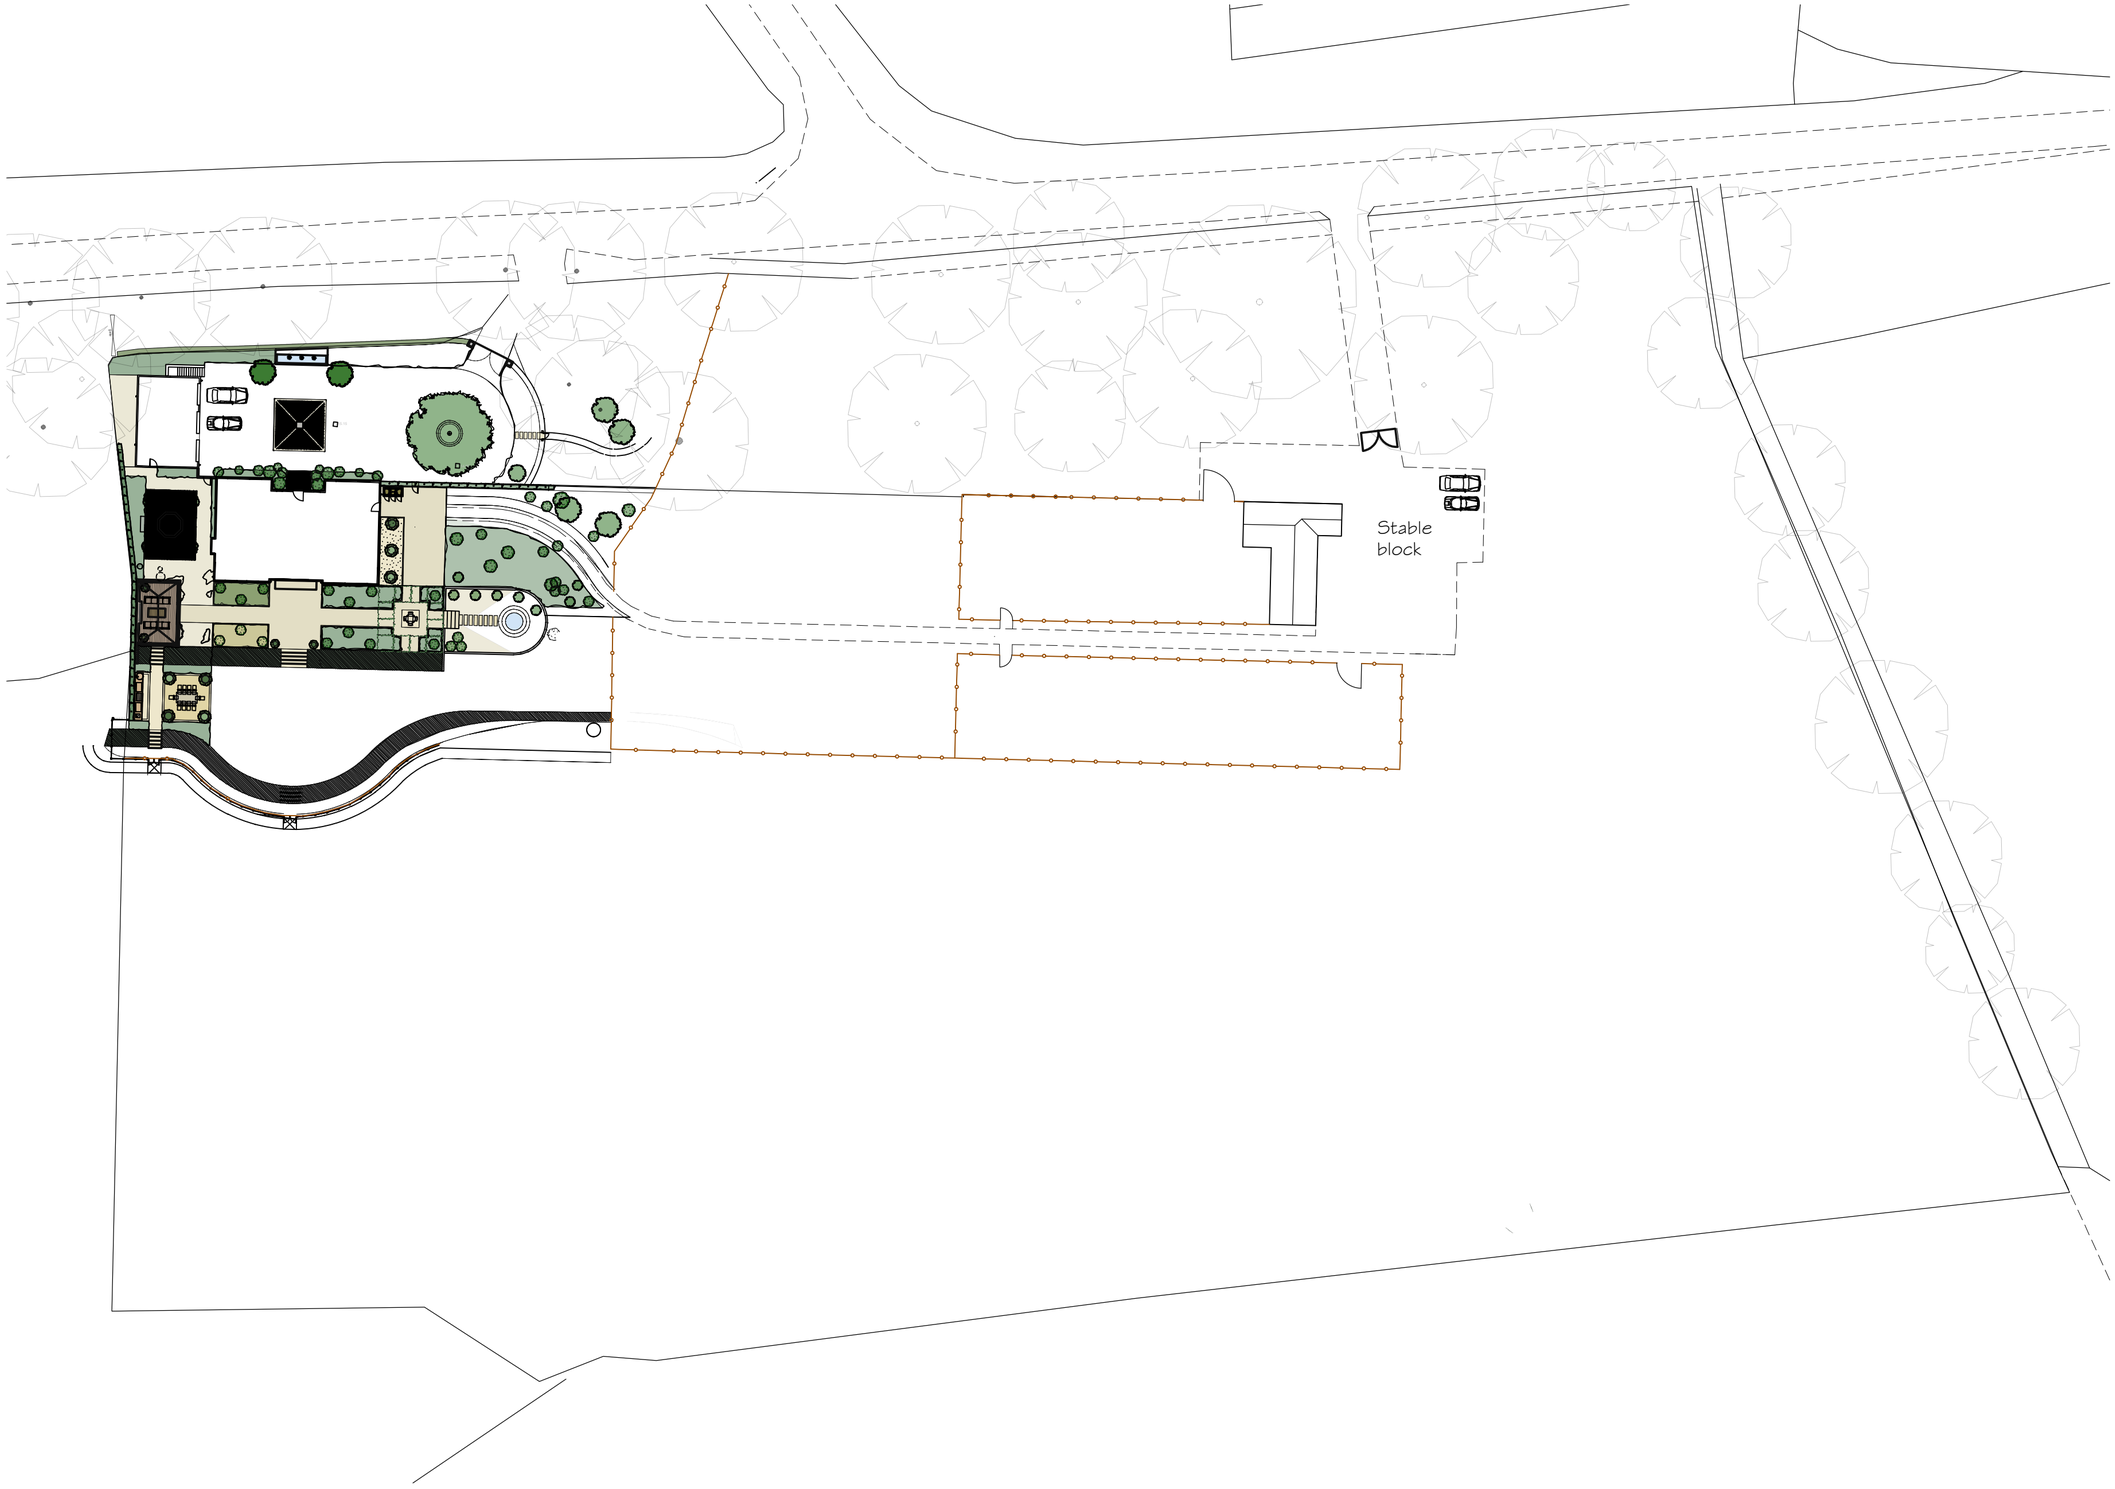

1.2m timber post and rail fencing

0 10 20 30 40 50

Metres

Site Layout Plan
1:500

Rev Date Notes

lpc
TOWN AND COUNTRY PLANNING DEVELOPMENT CONSULTANTS

LPC (TRULL) LTD.,
TRULL, TETBURY, GLOUCESTERSHIRE GL8 8SQ
Tel: 01285 641433 email: admin@lpctrull.com

Client
Mr S Badhan

Project
Oaklands House, Wood Lane,
Braydon, Wilts SN5 0AH

Drawing
Proposed Site Plan

Date: September 2023 Scale: 1:500 @ A2

Drawing Number
LPC 4058 PR 101