

WEST ELEVATION

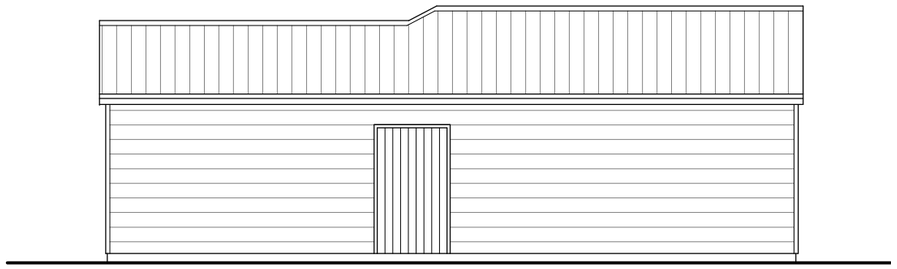

NORTH ELEVATION

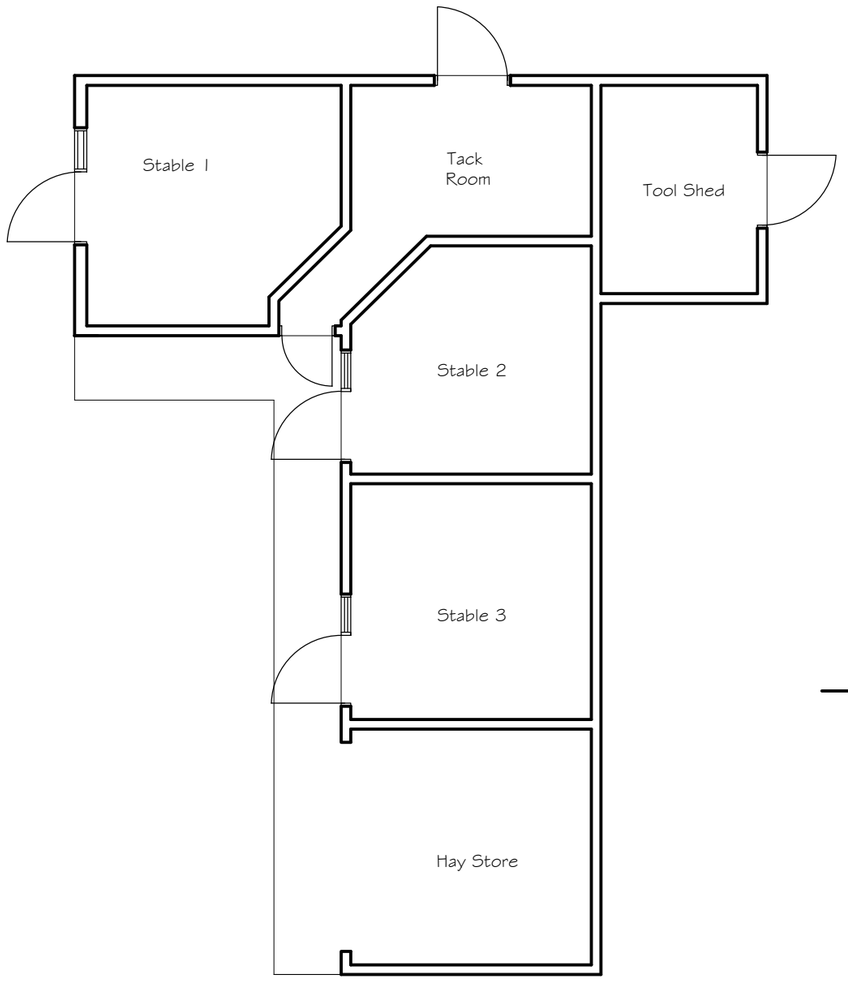

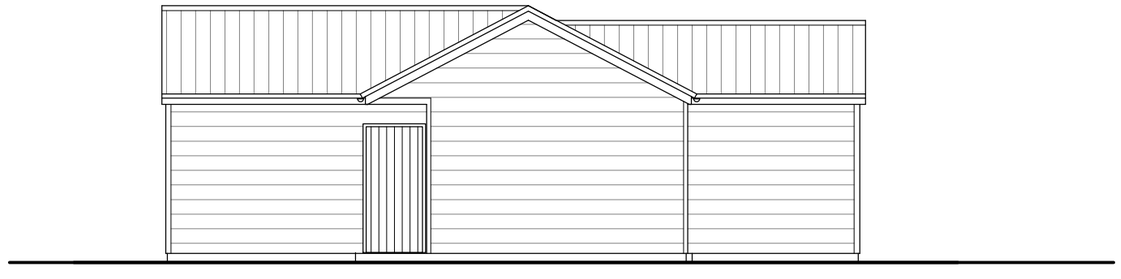

SOUTH ELEVATION

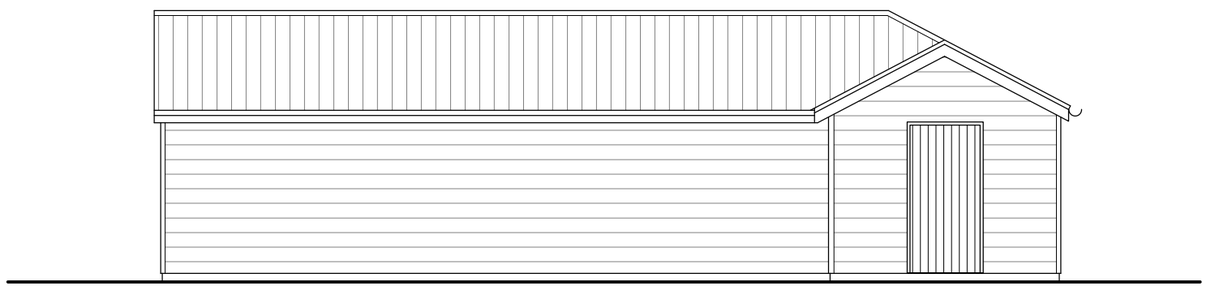

EAST ELEVATION

0 1 2 3 4 5

Metres

N

Rev Date Notes

TOWN AND COUNTRY PLANNING DEVELOPMENT CONSULTANTS

LPC (TRULL) LTD.,
TRULL, TETBURY, GLOUCESTERSHIRE GL8 8SQ
Tel: 01285 841433 email: admin@lpctrull.com

Client
Mr S Badhan

Project
Oaklands House, Wood Lane, Braydon, Wilts SN5 0AH

Drawing
Proposed Stables

Date: September 2023 Scale: 1:100 @ A3

Drawing Number
LPC 4058 PR 102