© SIMON MORRAY-JONES. ALL DIMENSIONS TO BE CHECKED ON SITE BEFORE WORK COMMENCES. ANY DISCREPANCIES TO BE REPORTED TO THE ARCHITECT. DO NOT SCALE

PLANNING

NORTH

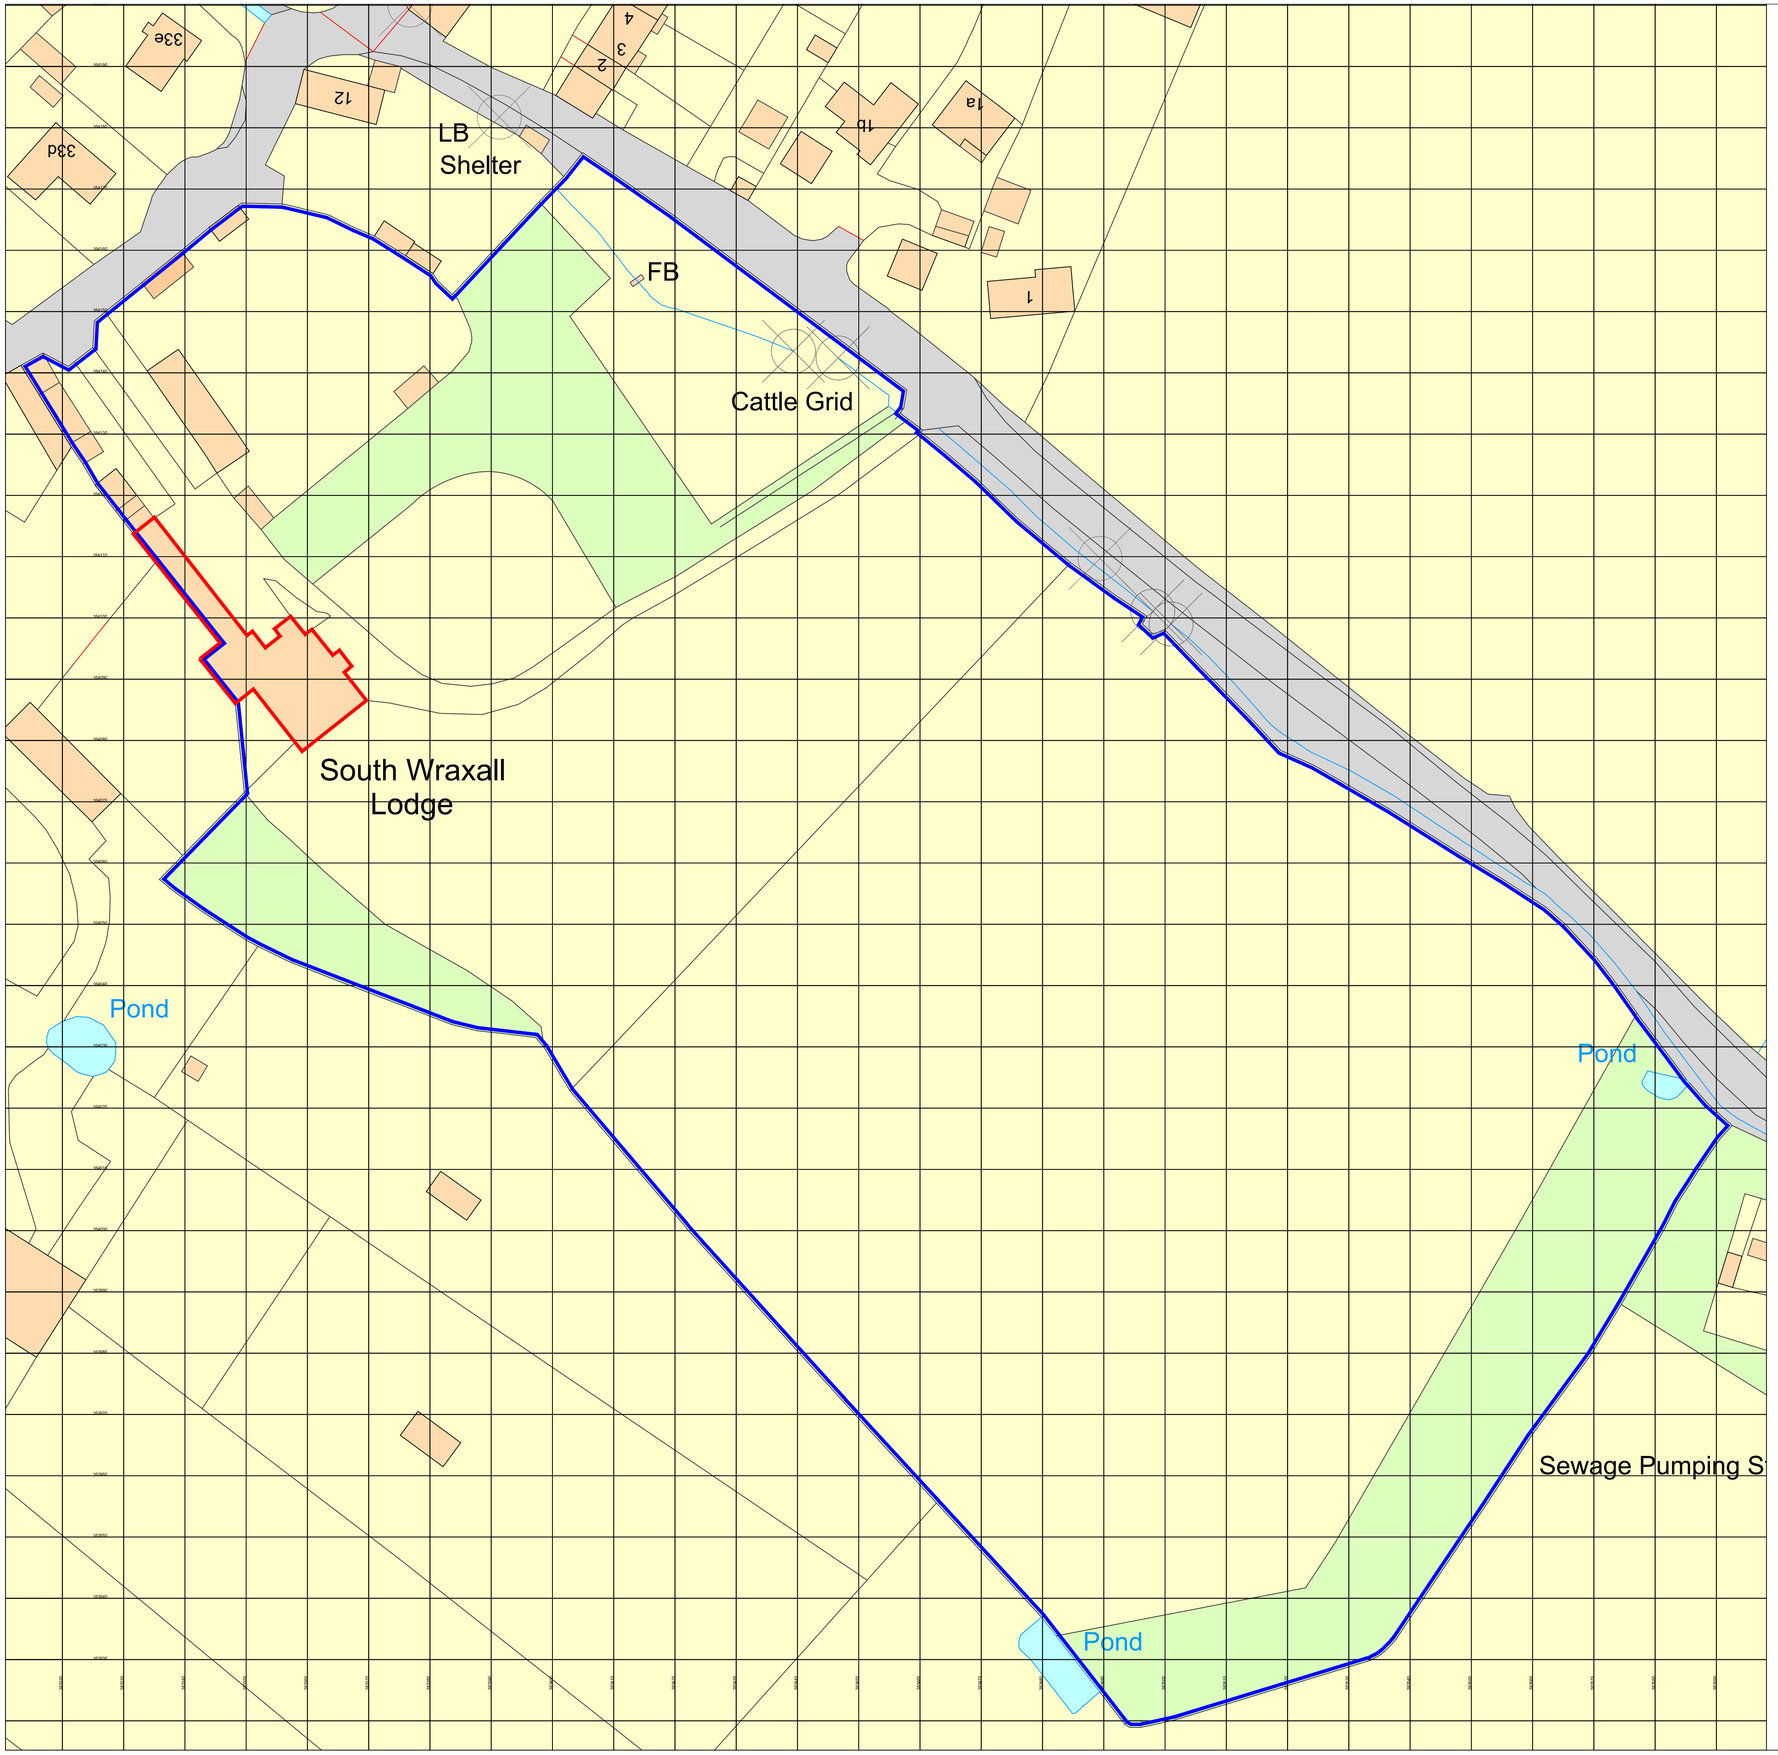

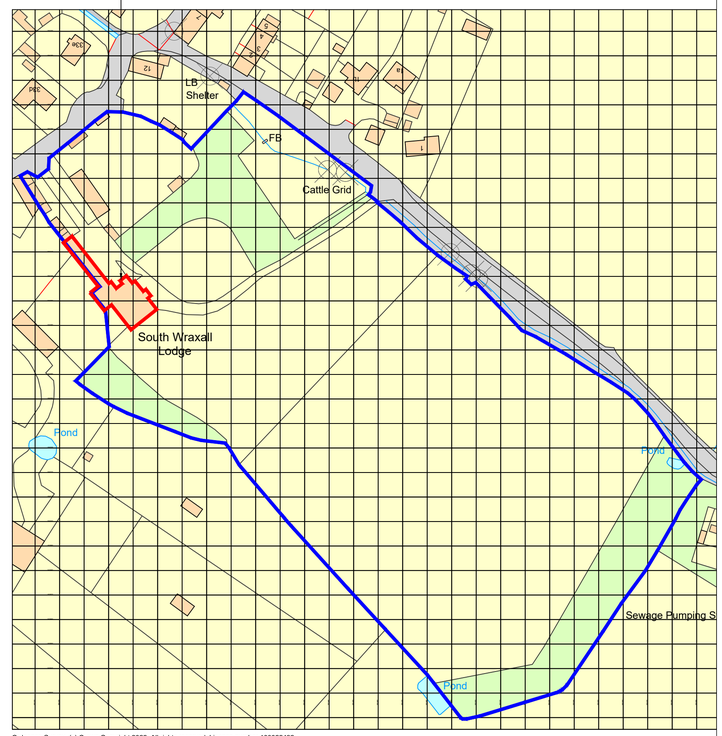

Ordnance Survey, (c) Crown Copyright 2022. All rights reserved. Licence number 100022432

02 / 00 Location Plan
Scale 1:1250

0mm 25m 50m 75m 100m 125m

Scale: 1:1250

01 / 00 Block Plan
Scale 1:500

0mm 10m 20m 30m 40m 50m

Scale: 1:500

P3 - red boundary revised to cover main house 27.09.23 TH
P2 - red site boundary to cover only area involving works 03.01.23

Revision	Date

SIMON MORRAY-JONES
CHARTERED ARCHITECTS & DESIGNERS
21 MILSOM STREET, BATH BA1 1DE
TEL: 01225 787900 FAX: 01225 787901
EMAIL: sm-j@sm-j.com

Client
Mr & Mrs Armstrong

Project
South Wraxall Lodge
Lower South Wraxall
BA15 2RR

Drawing Title
Location Plan

Scale @ A1	Drawn By	Date
1:250	RH	24.01.22

Job Number	Drawing Number	Revision
1308	00	P3