© SIMON MORRAY-JONES. ALL DIMENSIONS TO BE CHECKED ON SITE BEFORE WORK COMMENCES. ANY DISCREPANCIES TO BE REPORTED TO THE ARCHITECT. DO NOT SCALE

PLANNING

NORTH

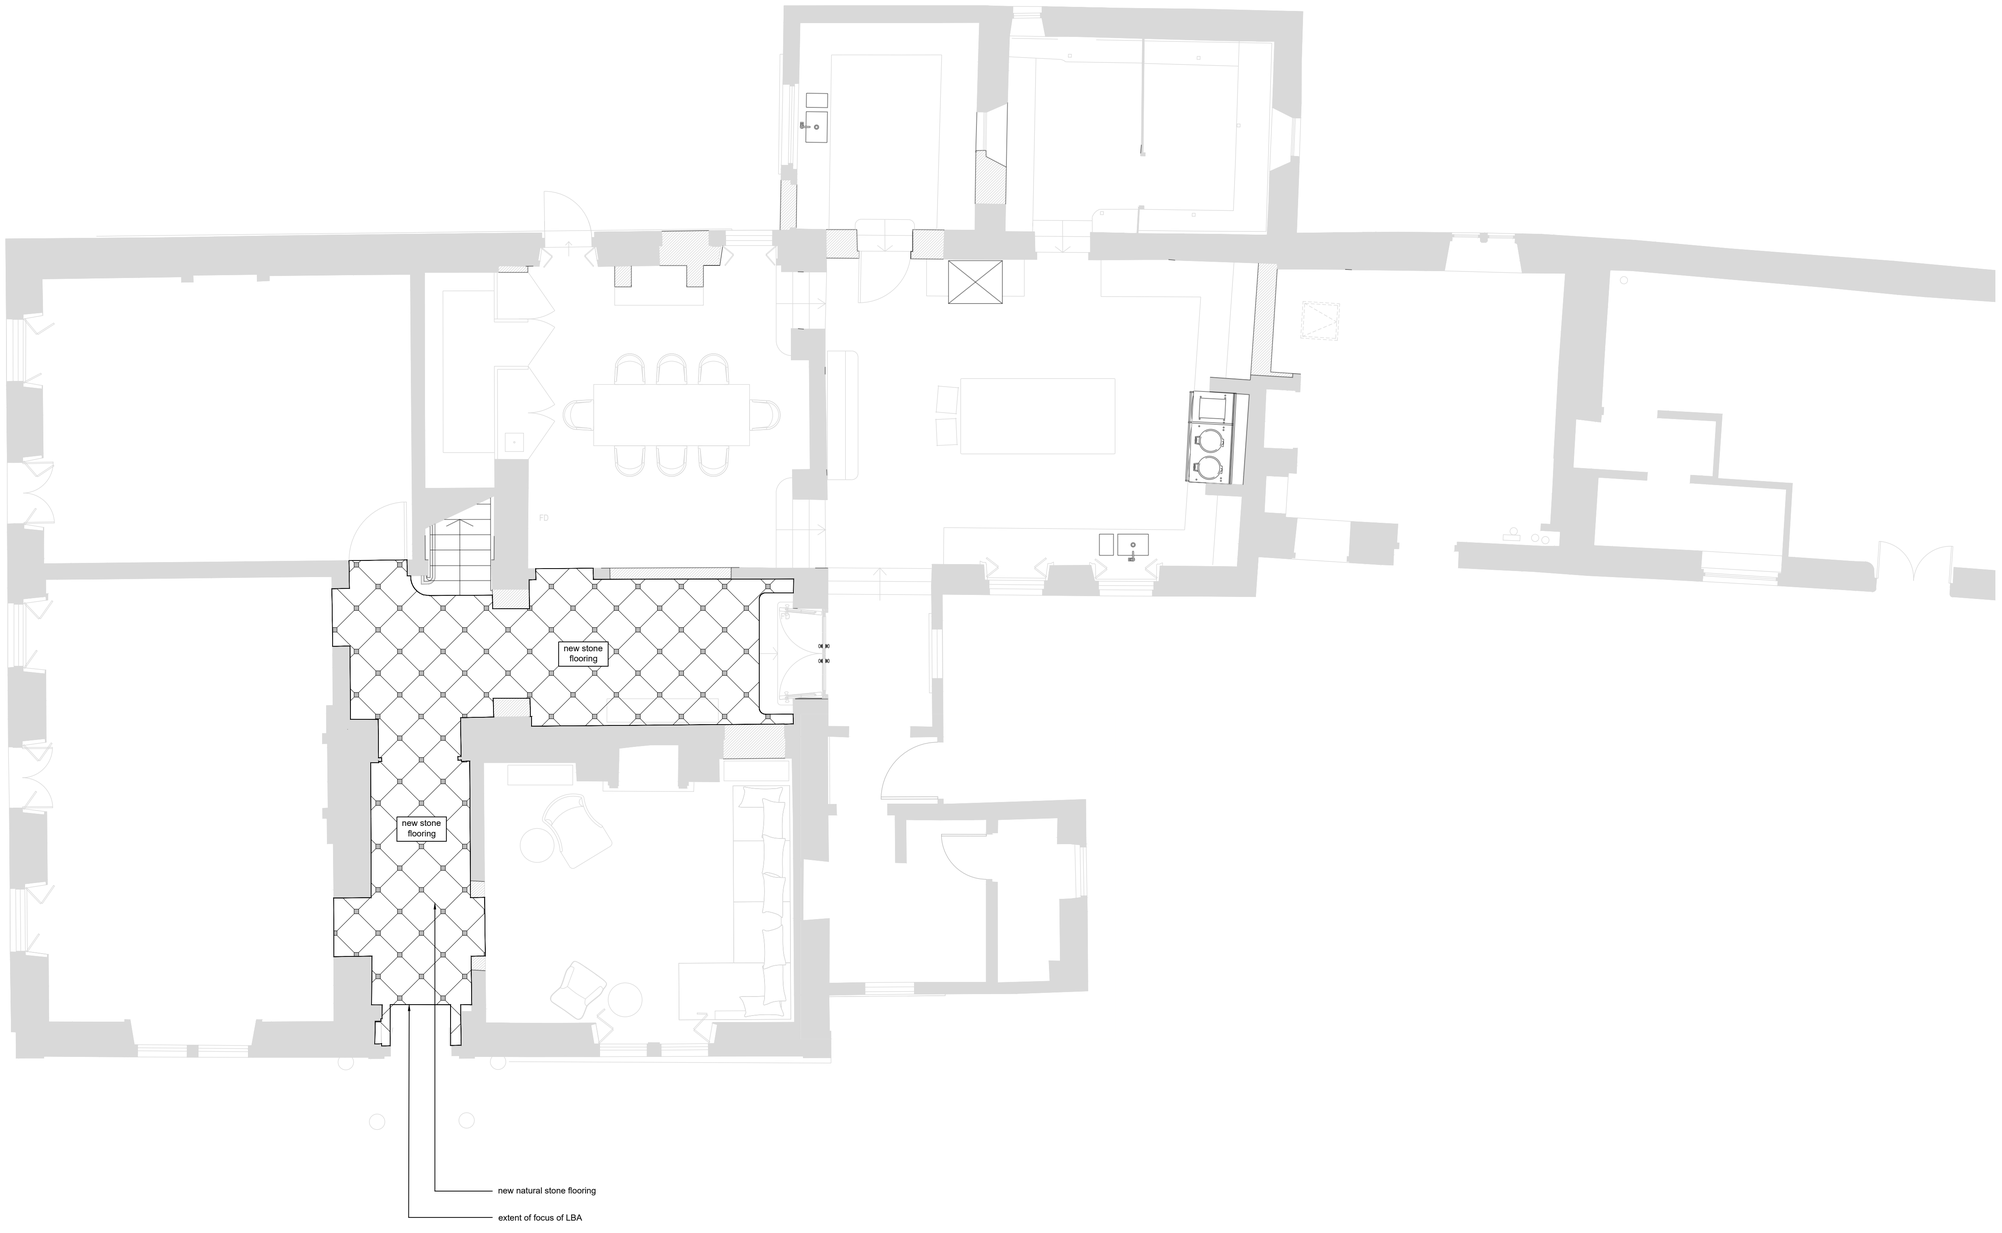

0mm 1m 2m 3m 4m 5m

Scale: 1:50

P1 - LBA Change of use to hall floor 28.09.23 TH

Revision	Date

SIMON MORRAY-JONES
CHARTERED ARCHITECTS & DESIGNERS

21 MILSOM STREET, BATH BA1 1DE
TEL: 01225 787900 FAX: 01225 787901
EMAIL: sm-j@sm-j.com

Client
Mr & Mrs Armstrong

Project
South Wraxall Lodge
Lower South Wraxall
BA15 2RR

Drawing Title
Floor Finish Layout
Ground Floor Plan

Scale @ A1	Drawn By	Date
1:50	TH	13.09.23

Job Number	Drawing Number	Revision
1308	132	P1