
0 1 10 m



Existing Rear

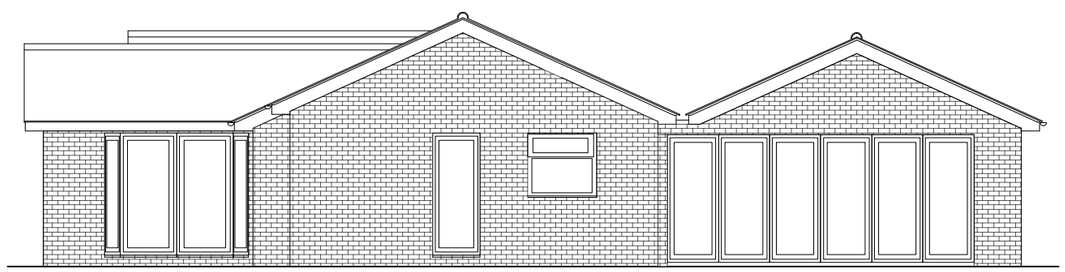

Proposed Rear

NOTES:
Do not scale from this drawing. All dimensions to be verified on site. Not for construction. Drawing to be read in conjunction with other relevant consultants information and specifications.

Project Title
2 Spays, Burbage, SN8 3TA

Drawing Scale 1:100 @ A3 Date 28.09.23
Drawing Status Planning

Drawing Title
Existing & Proposed Rear Elevations

Drawing Number
003

Lee J Davidson Dip. Arch RIBA
Chartered Architect
Email: ribalee@gmail.com
Tel: 07884 006 129