DRAWING FOR PLANNING PURPOSES ONLY.
NOT TO BE USED FOR CONSTRUCTION.

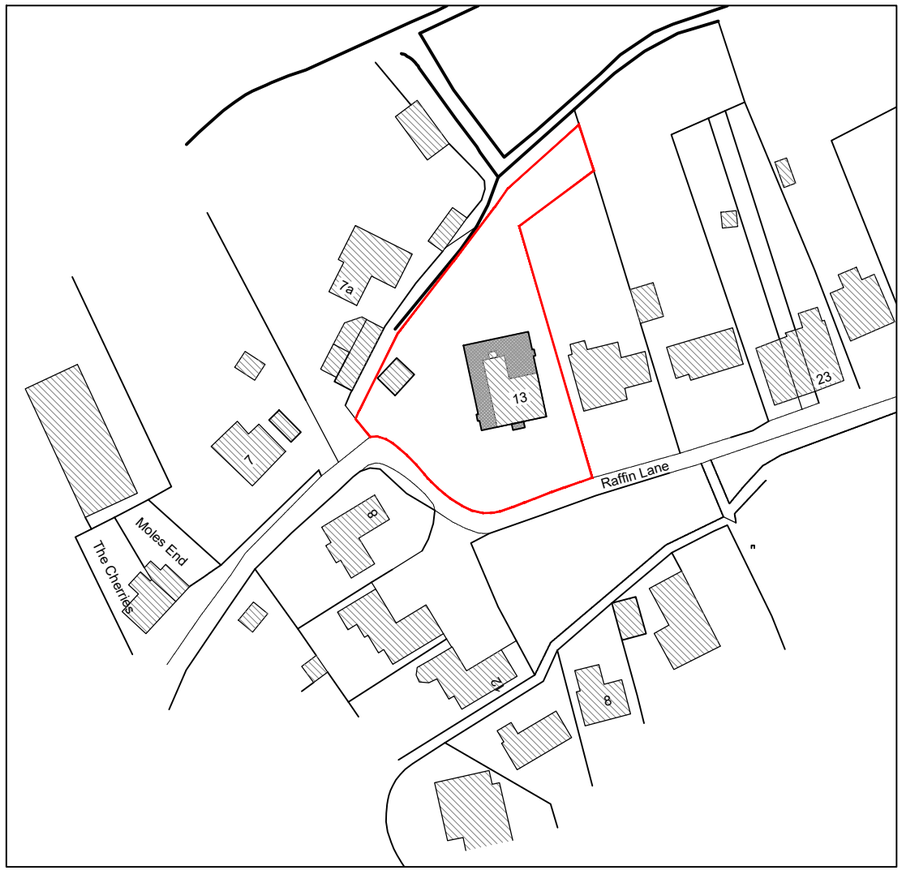

EXISTING SITE LOCATION PLAN
Scale 1:1250

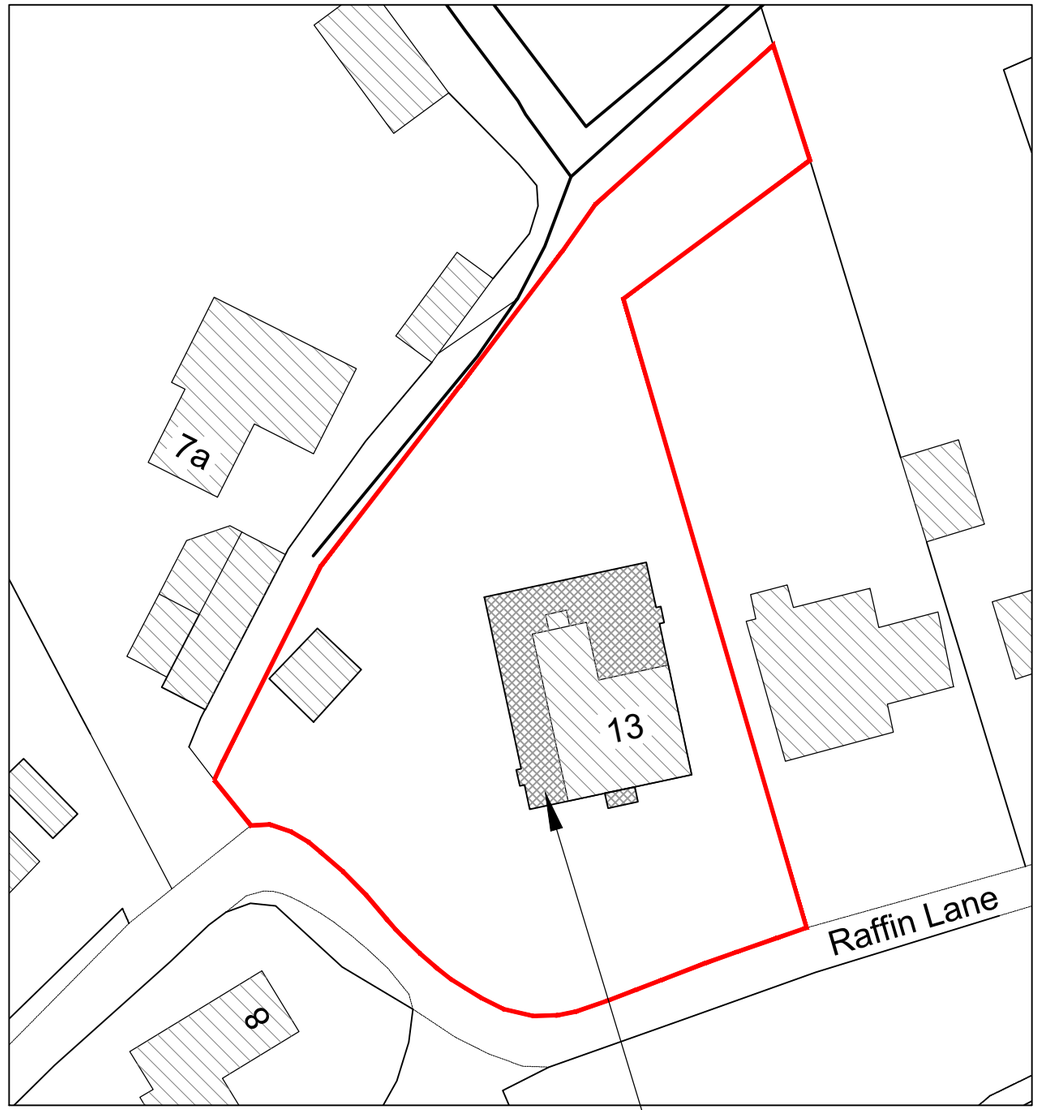

EXISTING BLOCK PLAN
Scale 1:500

Outline of extension currently being constructed under Planning Application Reference Number: PL/2022/04880

1:500 [m]
0 5 10 15 20 25

1:1250 [m]
0 20 40 60

JOB TITLE: Demolition of existing garage and replace with new garage with room over at 13 Raffin Lane, Pewsey, Wilts, SN9 5HJ For Mr and Mrs Lund	DRAWING NUMBER: 13 Raffin Lane - Existing - 02	REV: A			
DRAWING TITLE: Existing Site Location Plan and Block Plan	REVISIONS: Rev 'A' - 29.09.23 - Extension to bungalow added - AJA				
	SCALE: As Indicated	DATE: May 22	DRAWN BY: AJA	PAPER SIZE: A3	JOB No.

Tuttle architectural services
Ground Floor
6 Pelhams Court
Marlborough
Wiltshire SN8 2AG
T. 01672 518 278
E. info@tuttlearchserv.co.uk
facebook.com/tuttlearchserv
W. tuttlearchserv.co.uk