DRAWING FOR PLANNING PURPOSES ONLY.
NOT TO BE USED FOR CONSTRUCTION.

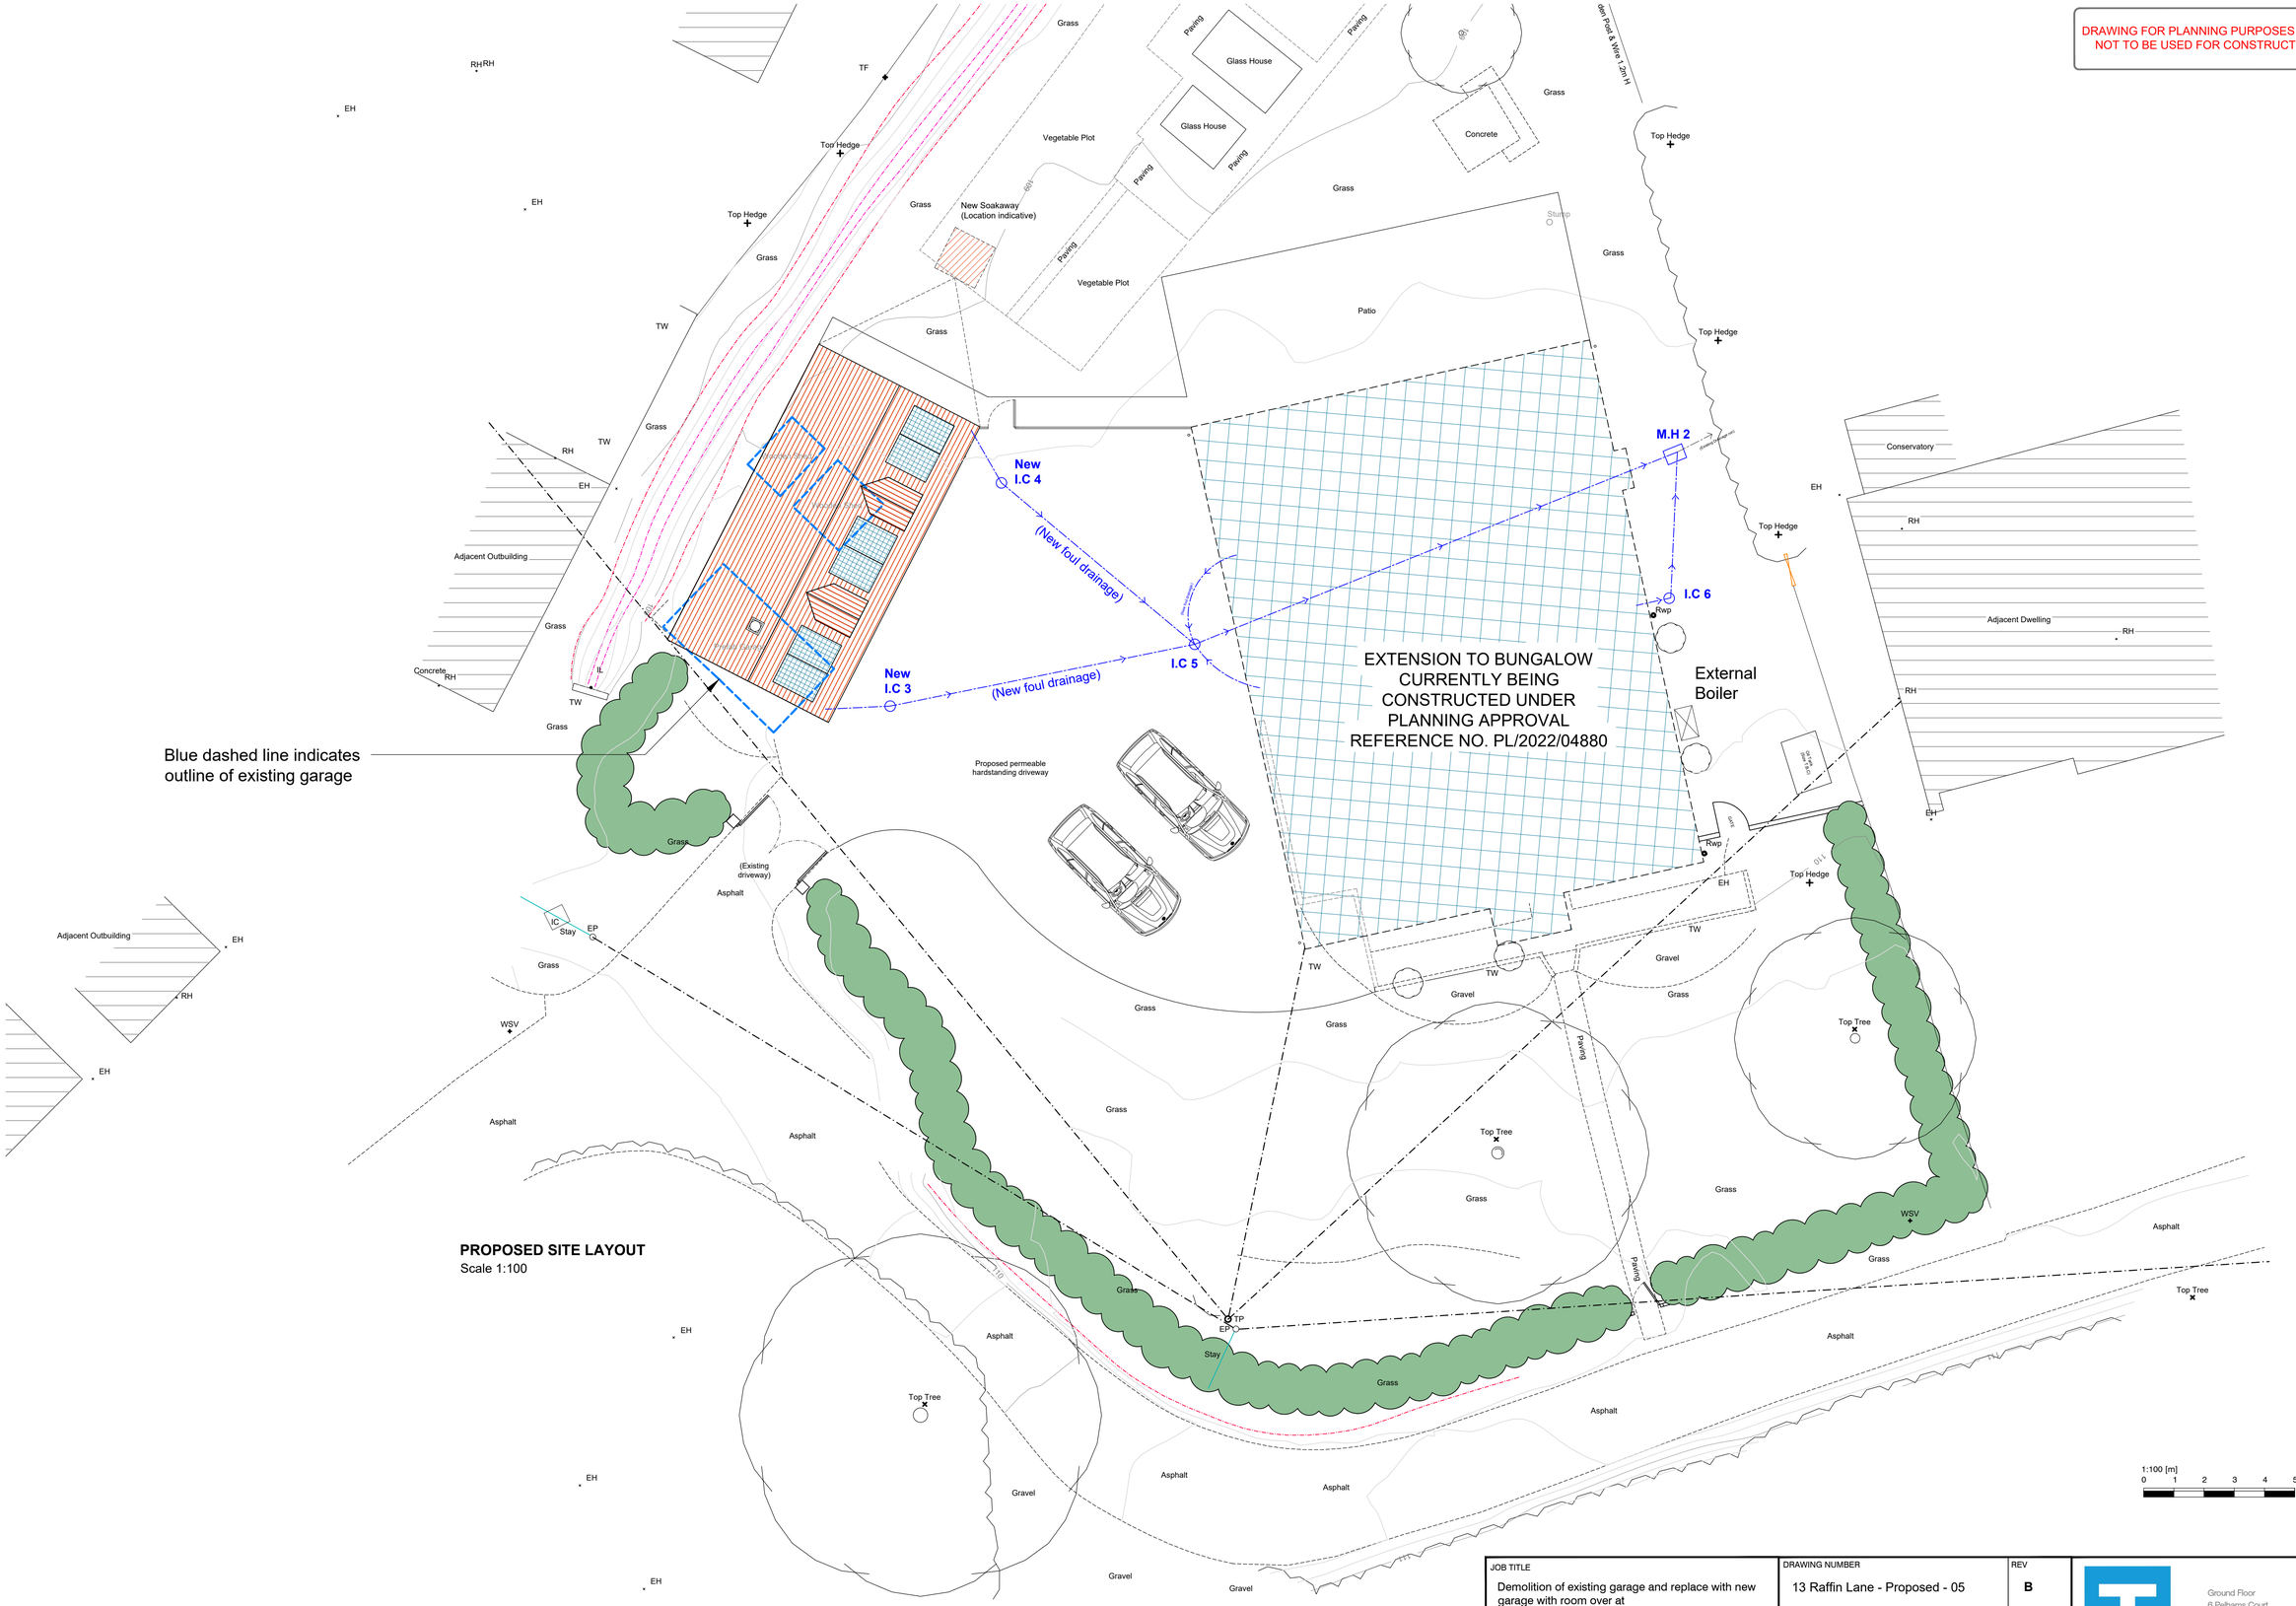

PROPOSED SITE LAYOUT
Scale 1:100

JOB TITLE: Demolition of existing garage and replace with new garage with room over at 13 Raffin Lane, Pewsey, Wilts, SN9 5HJ For Mr and Mrs Lund	DRAWING NUMBER: 13 Raffin Lane - Proposed - 05	REV: B			
DRAWING TITLE: Proposed Site Layout	REVISIONS: Rev 'A' - 19.08.22 - Soft landscaping amendments - MCW; Rev 'B' - 29.09.23 - Length of garage increased by 1.0m - AJA				
	SCALE: As Indicated	DATE: June 22	DRAWN BY: AJA	PAPER SIZE: A1	JOB No.

Tuttle architectural services
Ground Floor
6 Pelhams Court
Marlborough
Wiltshire SN8 2AG
T. 01672 518 278
E. info@tuttlearchserv.co.uk
facebook.com/tuttlearchserv
W. tuttlearchserv.co.uk