DRAWING FOR PLANNING PURPOSES ONLY.
NOT TO BE USED FOR CONSTRUCTION.

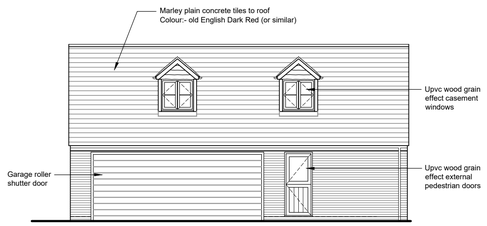

PROPOSED FRONT ELEVATION
Scale 1:100

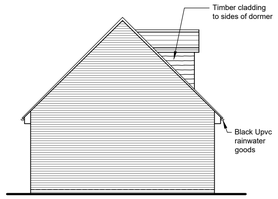

PROPOSED SIDE ELEVATION
Scale 1:100



PROPOSED REAR ELEVATION
Scale 1:100

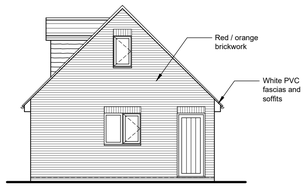

PROPOSED SIDE ELEVATION
Scale 1:100

1:50 [m]
0 0.5 1.0 1.5 2.0 2.5

1:100 [m]
0 1 2 3 4 5

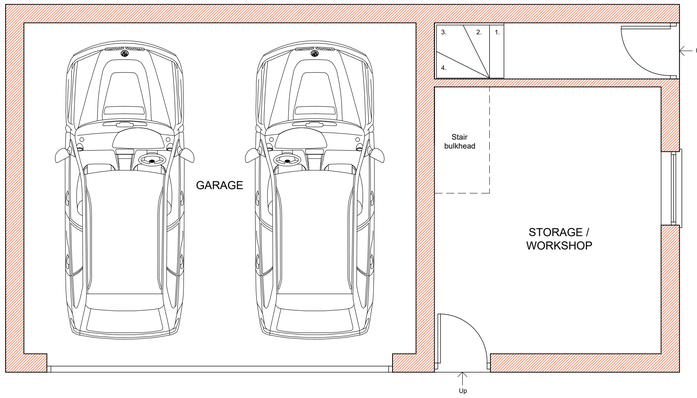

PROPOSED GROUND FLOOR LAYOUT
Scale 1:50

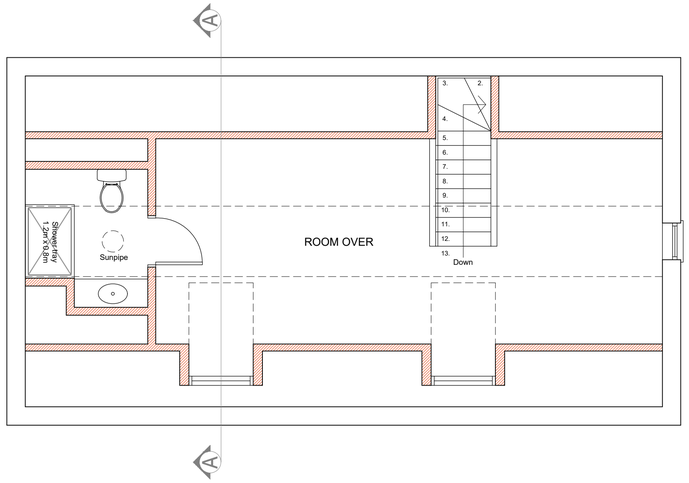

PROPOSED FIRST FLOOR LAYOUT
Scale 1:50

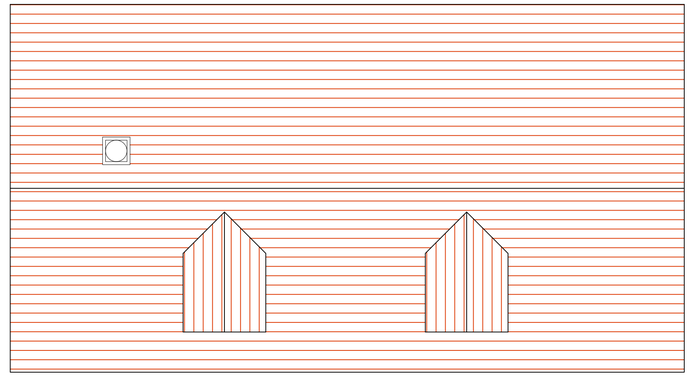

PROPOSED ROOF PLAN
Scale 1:50

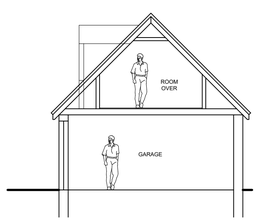

PROPOSED SECTION A - A
Scale 1:100

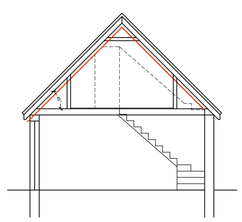

PROPOSED SECTION THROUGH STAIRS
Scale 1:100

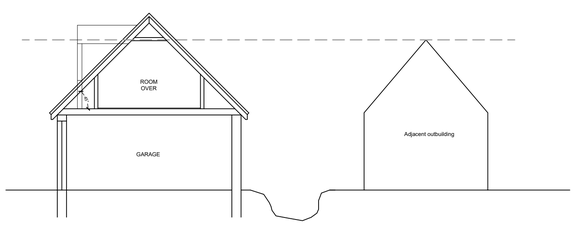

PROPOSED SECTION SHOWING ADJACENT OUTBUILDING
Scale 1:100

JOB TITLE
Demolition of existing garage and replace with new garage with room over at
13 Raffin Lane, Pewsey, Wilts, SN9 5HJ
For Mr and Mrs Lund

DRAWING TITLE
Garage / Room Over -
Proposed Floor Layouts, Elevations, Roof Plan and Sections

DRAWING NUMBER: 13 Raffin Lane - Proposed - 06
REV: C

REVISIONS
Rev 'A' - 06.07.22 - Minor amendments to notes - AJA
Rev 'B' - 19.08.22 - Rooflights removed - MCW
Rev 'C' - 26.09.23 - Length of garage increased by 1.0m

SCALE	DATE	DRAWN BY	PAPER SIZE	JOB No.
As Indicated	June 22	AJA	A1	

Tuttle architectural services
Ground Floor
6 Pelhams Court
Marlborough
Wiltshire SN8 2AG
T. 01672 518 278
E. info@tuttlearchserv.co.uk
facebook.com/tuttlearchserv
W. tuttlearchserv.co.uk