© This drawing is the copyright and may not be reproduced in part or in whole without prior written permission

Notes

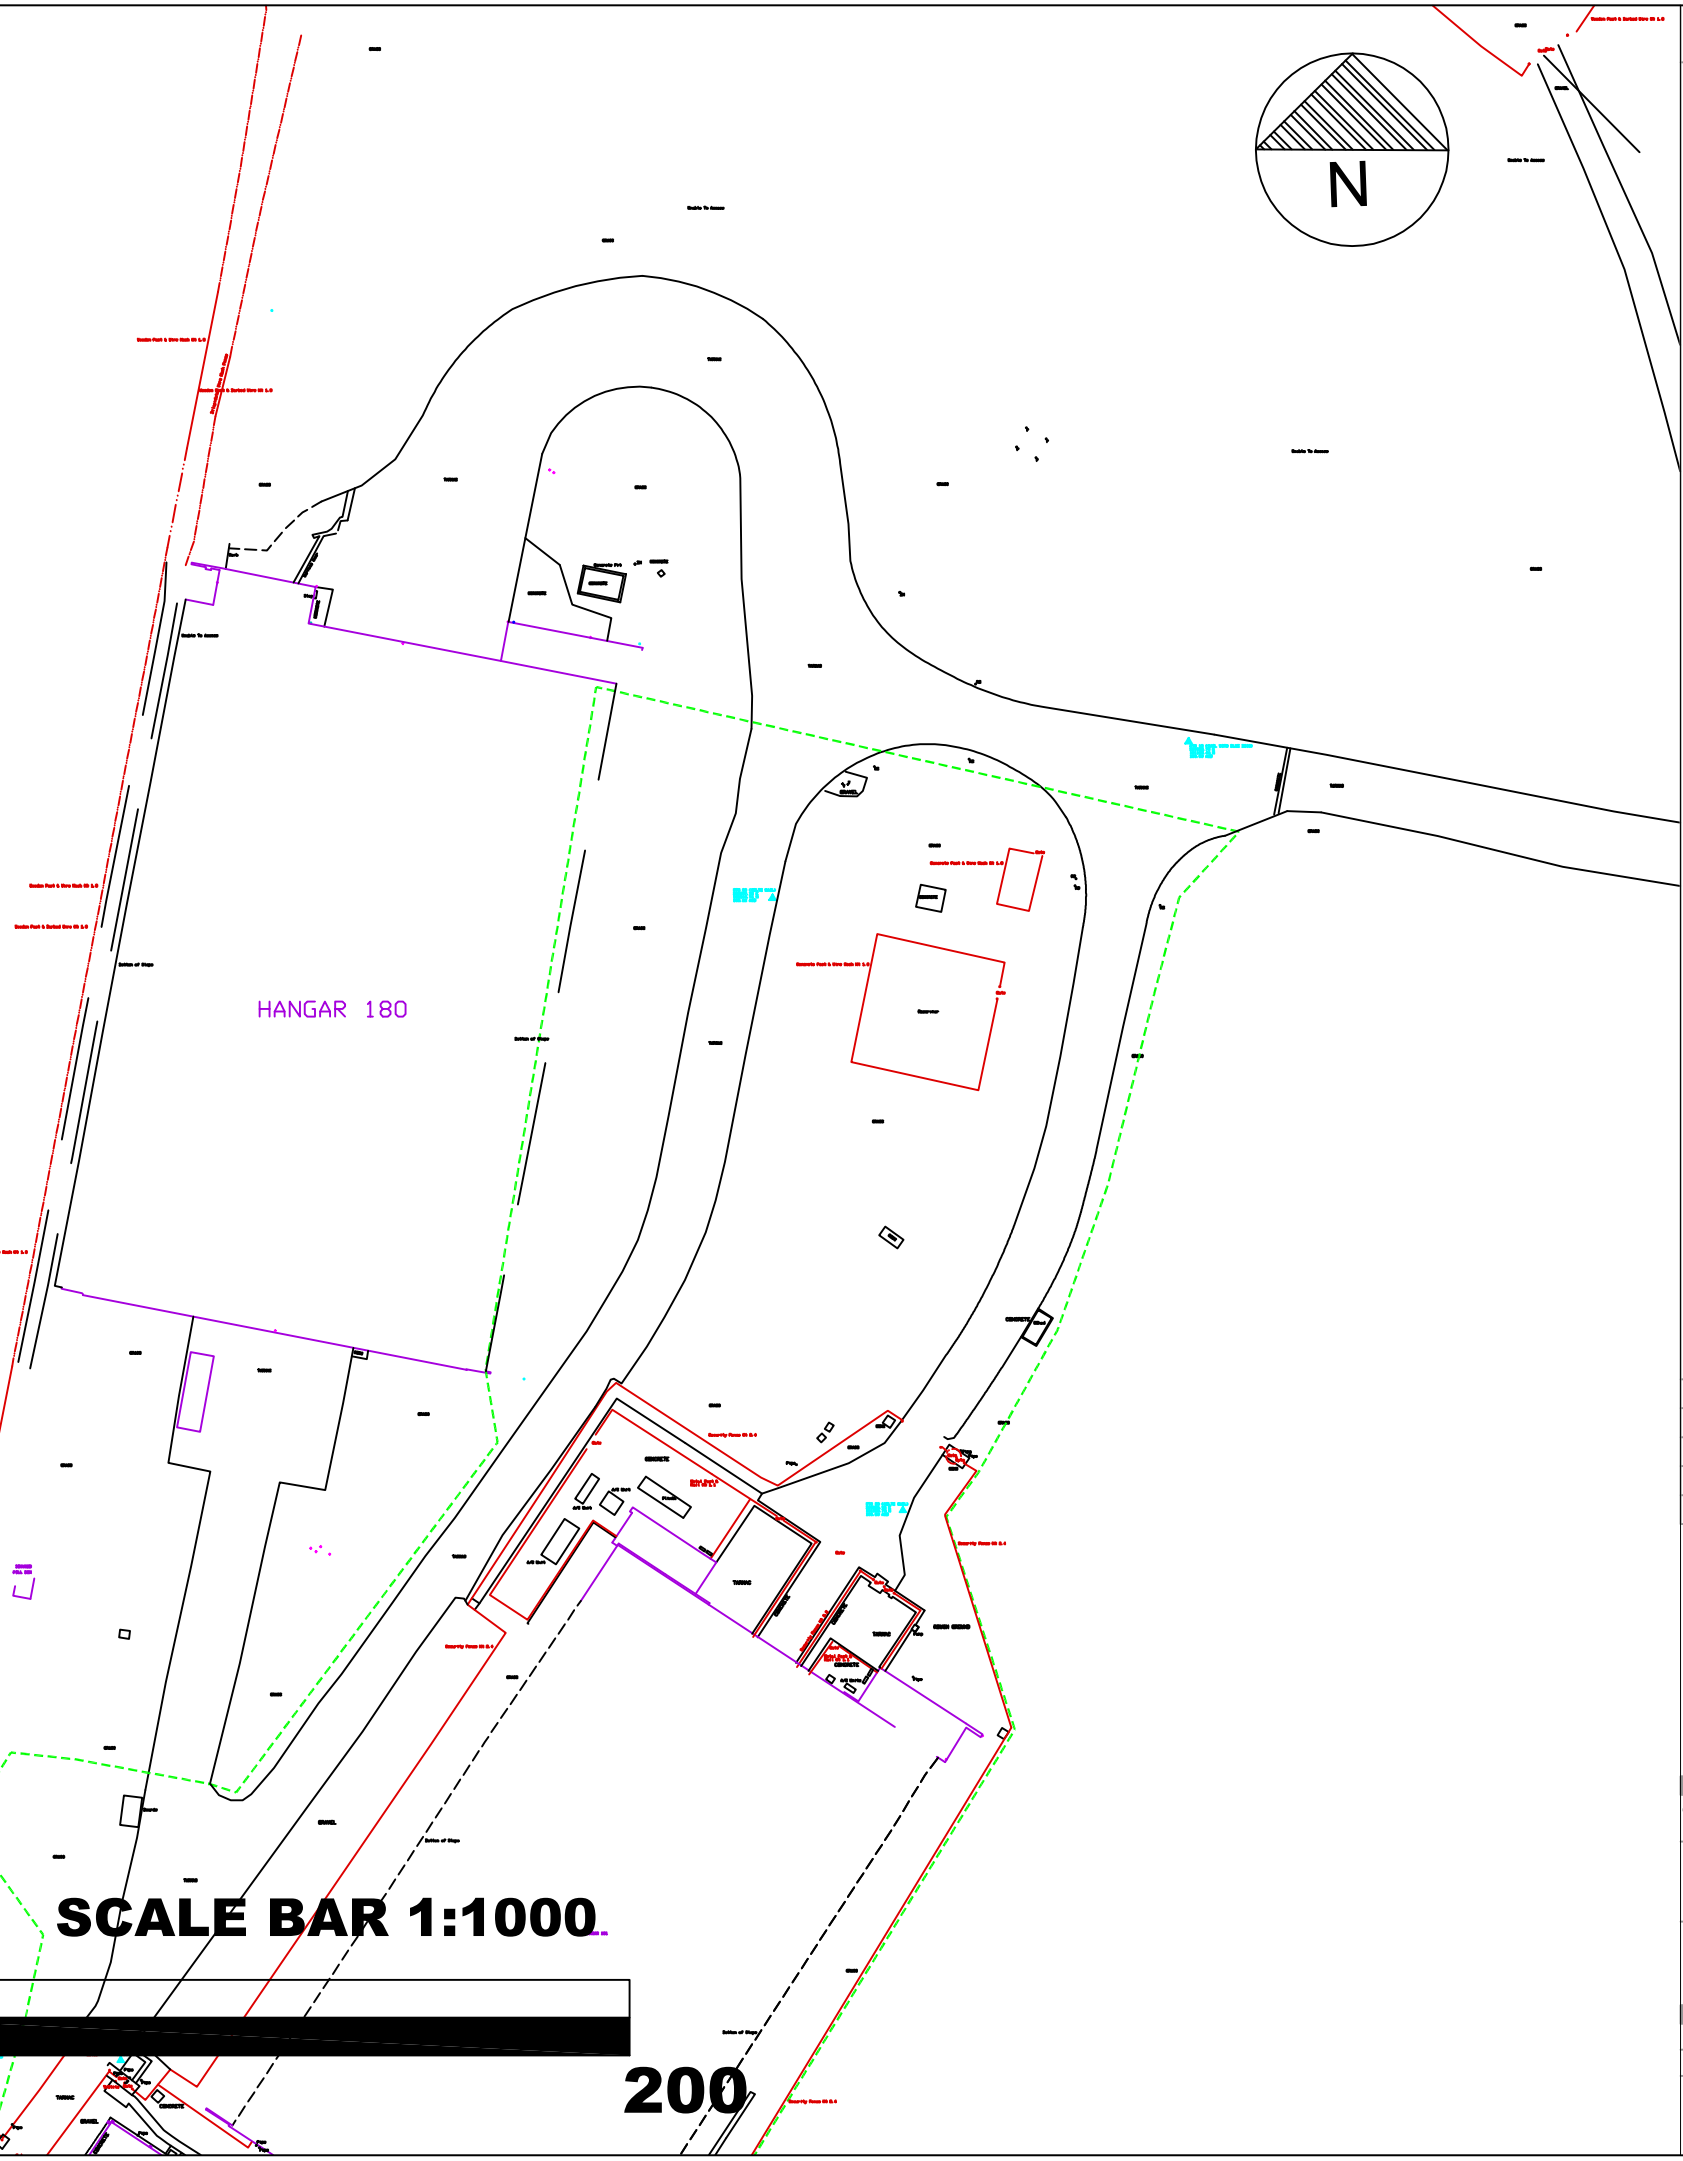

Revision	Description	Date	Drawn

Client: Dyson

Project: Hangar H180 Security Fence

Drawing: Existing Site Plan

Scale: 1:1000 @ A3 Drawn by: AJH

Date: July 23 Checked by: PWH

Drawing Number: Revision:

2023/182/00