© This drawing is the copyright and may not be reproduced in part or in whole without prior written permission

Notes

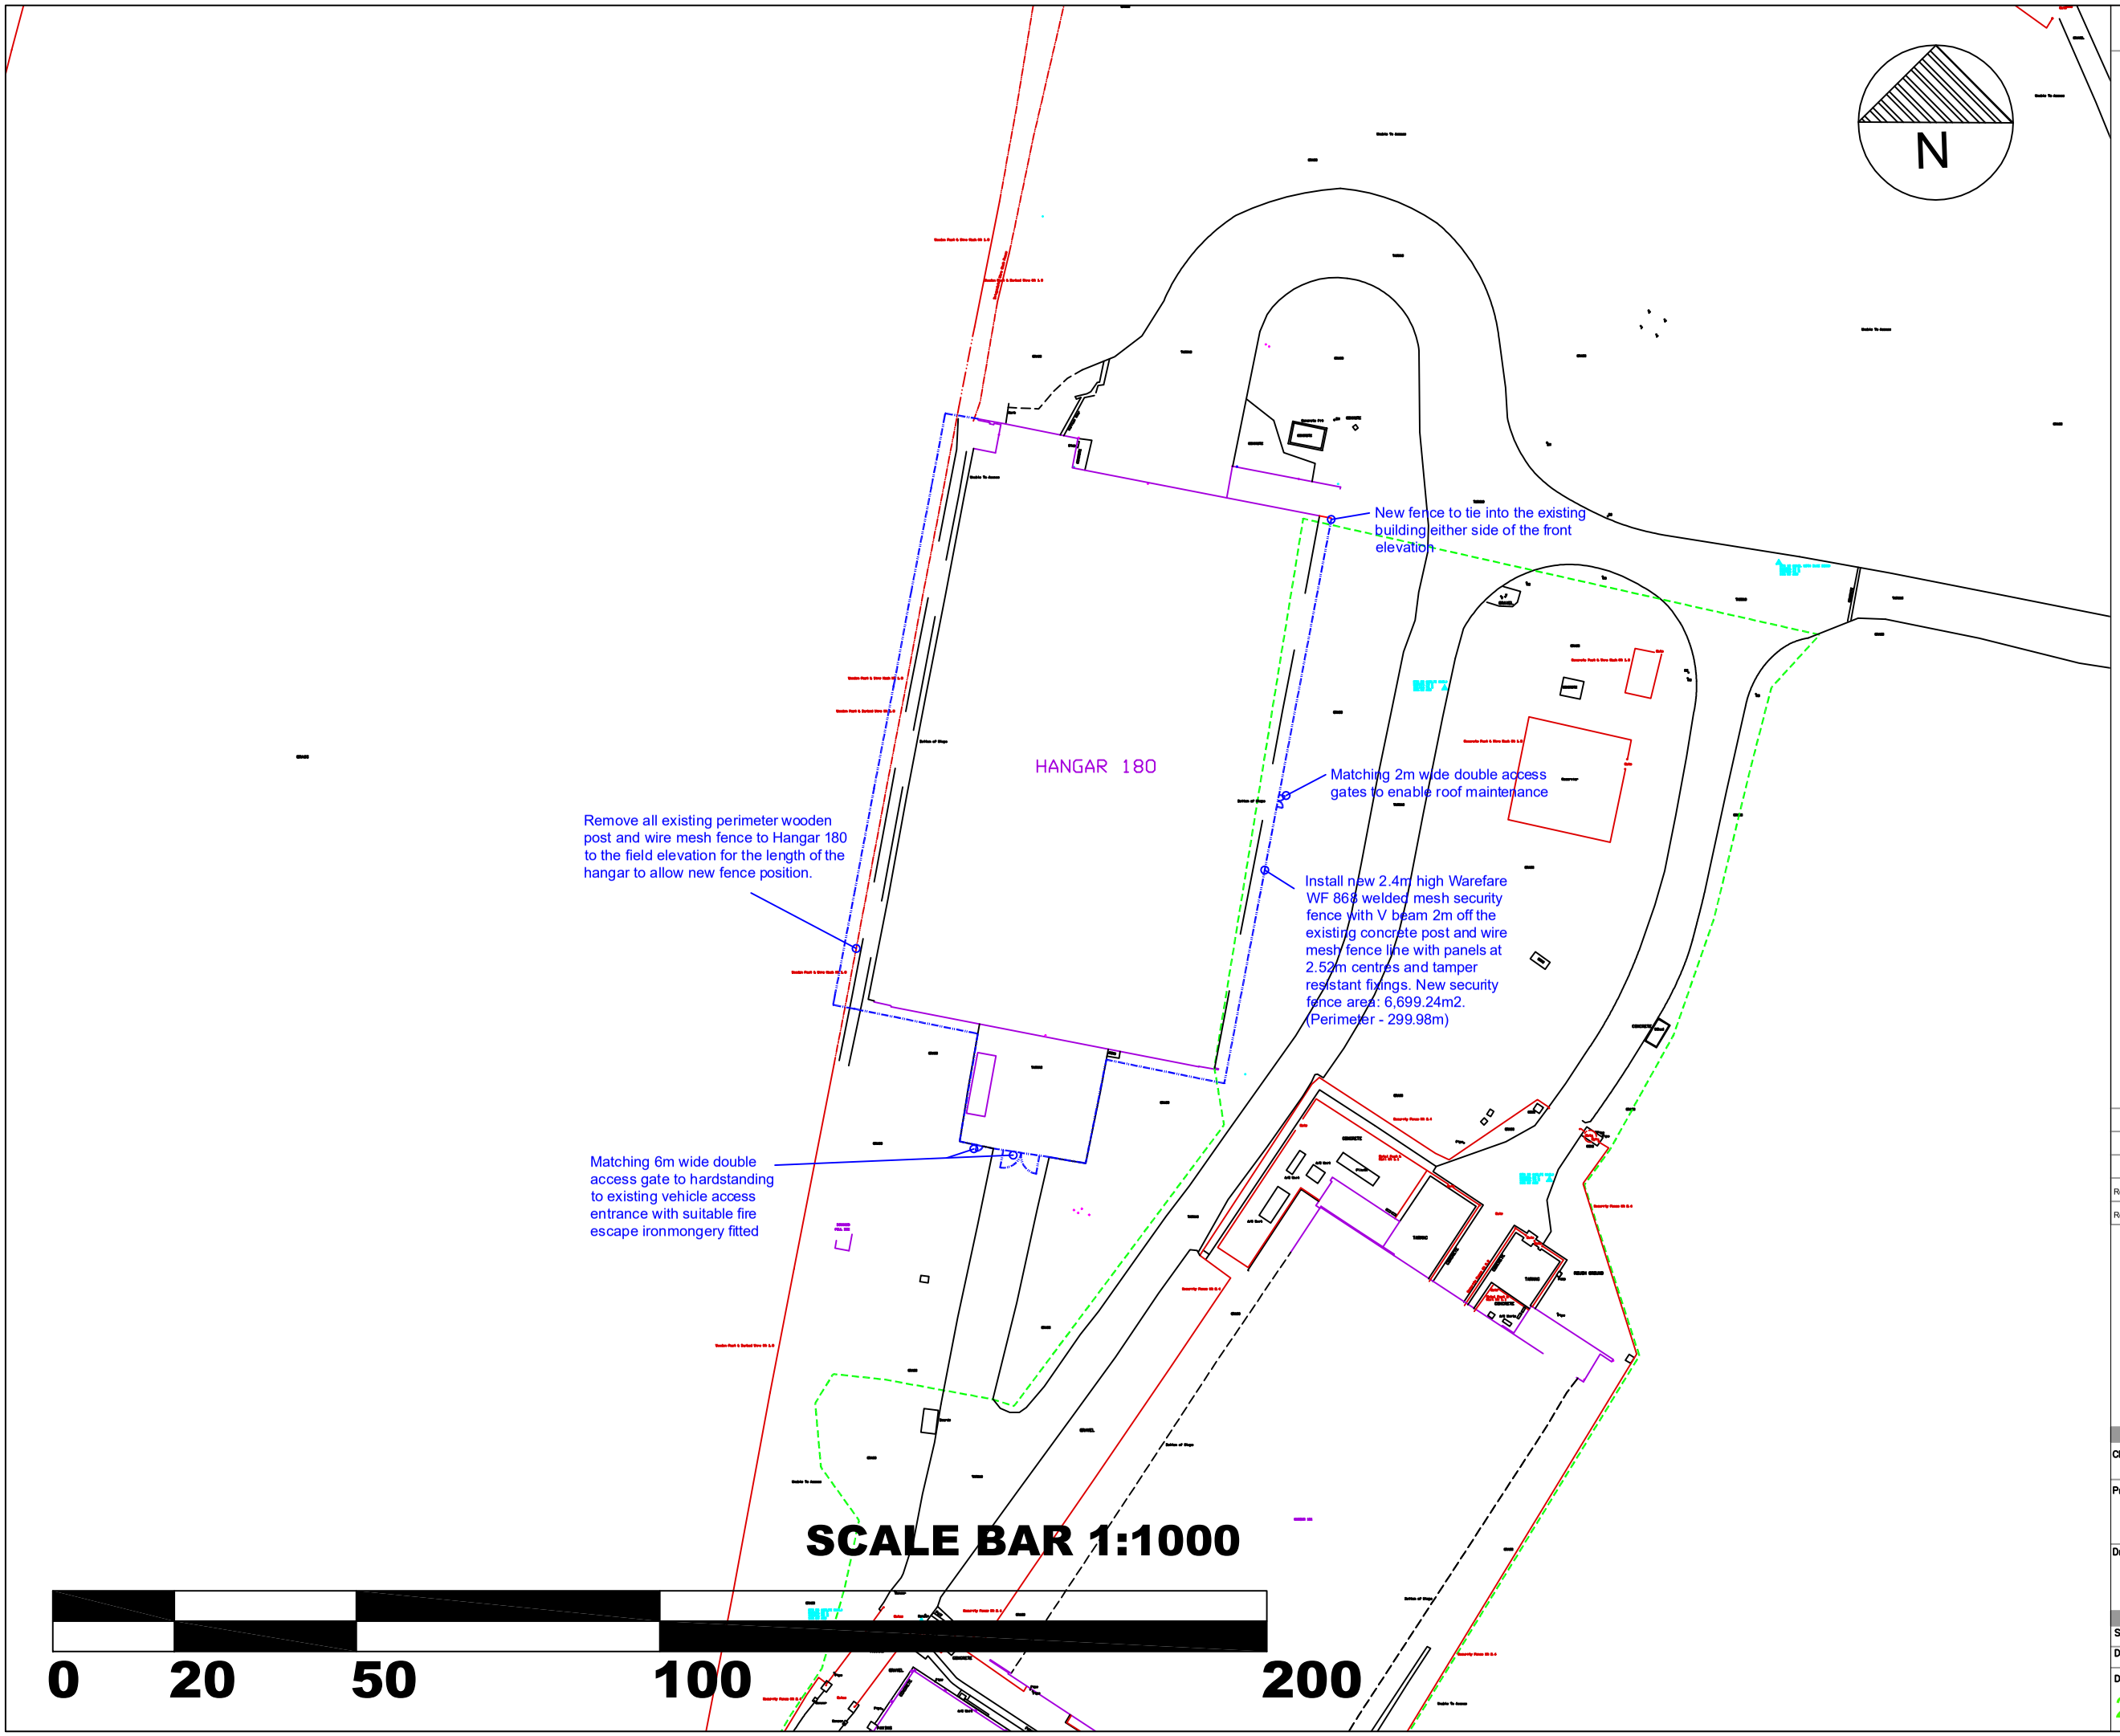

Revision	Description	Date	Drawn
Rev A	Fence Line Amendments	03/08/23	AJH

Client: Dyson

Project: Hangar 180 Security Fence

Drawing: Proposed Site Plan

Scale: 1:1000 @ A3 **Drawn by:** AJH

Date: July 23 **Checked by:** PWH

Drawing Number: **Revision:**

2023/182/02