
Notes:
This drawing is protected by copyright. No part of this document may be reproduced, altered, or transmitted in any form or by any means without permission.
Do not scale off these drawings for construction purposes. If any discrepancies are found, please contact Proctor Watts Cole Rutter.

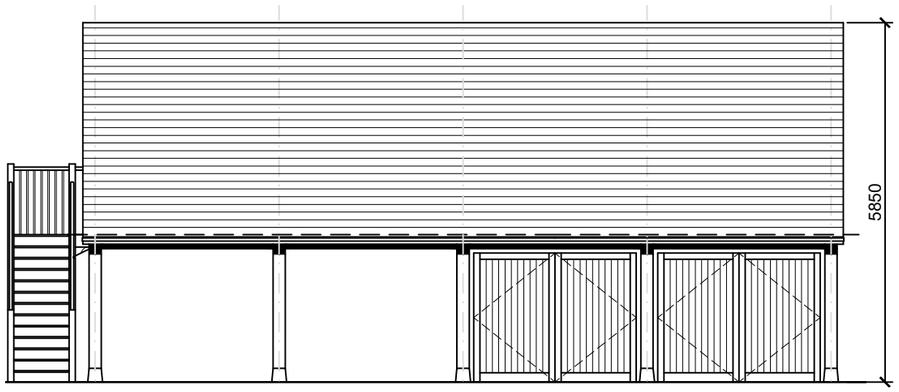


South Elevation


Proposed Materials:
Roof: Plain tiles
Walls: Weatherboarding with brick plinth
Doors: Vertically boarded timber, side hung




West Elevation

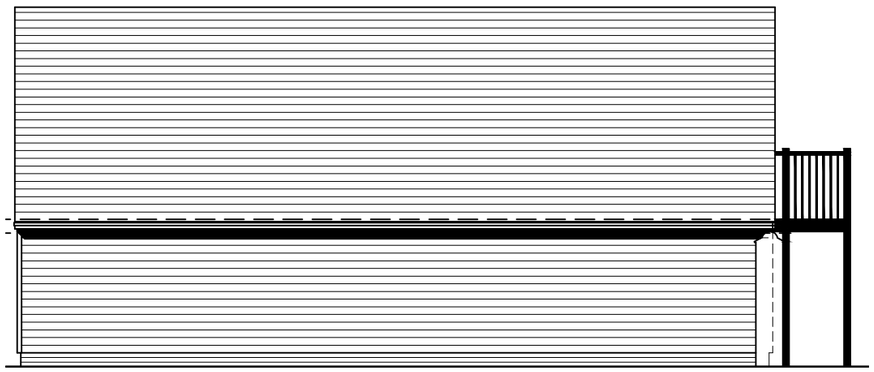


North Elevation

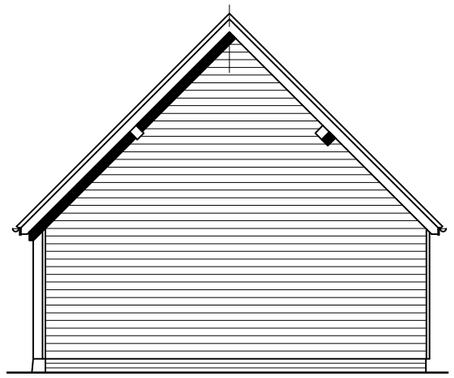

East Elevation

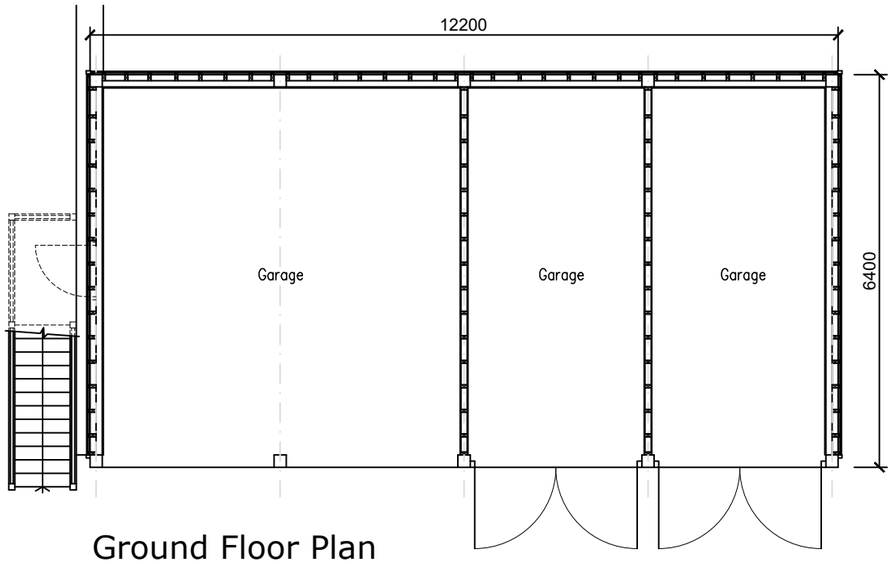

Ground Floor Plan

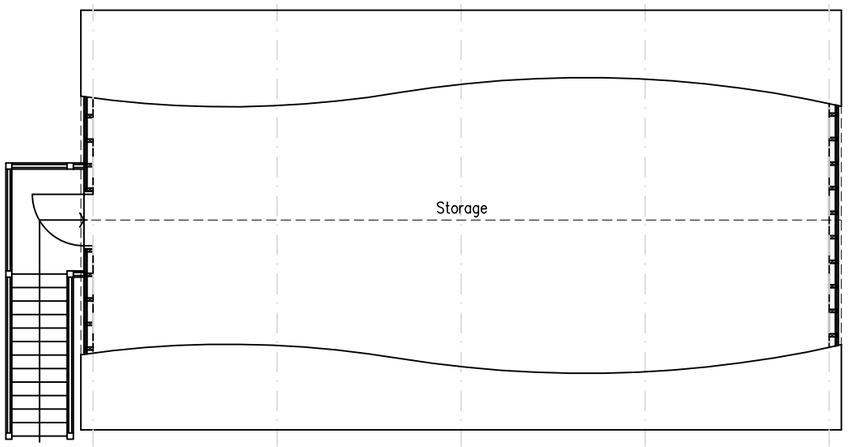

First Floor Plan

1:100 0 1 2 3 4 5

A	Gablet removed	SF	18/9/23
Rev	Description	Drawn By	Date
Client: Mr & Mrs Wichary		Drawn By: SF	
Dwg Title: Proposed Garage		Checked By: BW	
Project: The Old Rectory, Little Langford, Salisbury, Wilts		Scale 1:100 on A3	
		Date: 10/7/23	
Job No.: 5167	P02	Revision: A	

PWCR
ARCHITECTS | TOWN PLANNERS

PWCR, Grosvenor House, Bleke Street, Shaftesbury, Dorset SP7 8AW
01747 851881
www.pwcr.co.uk
mail@pwcr.co.uk
RIBA Chartered Practice