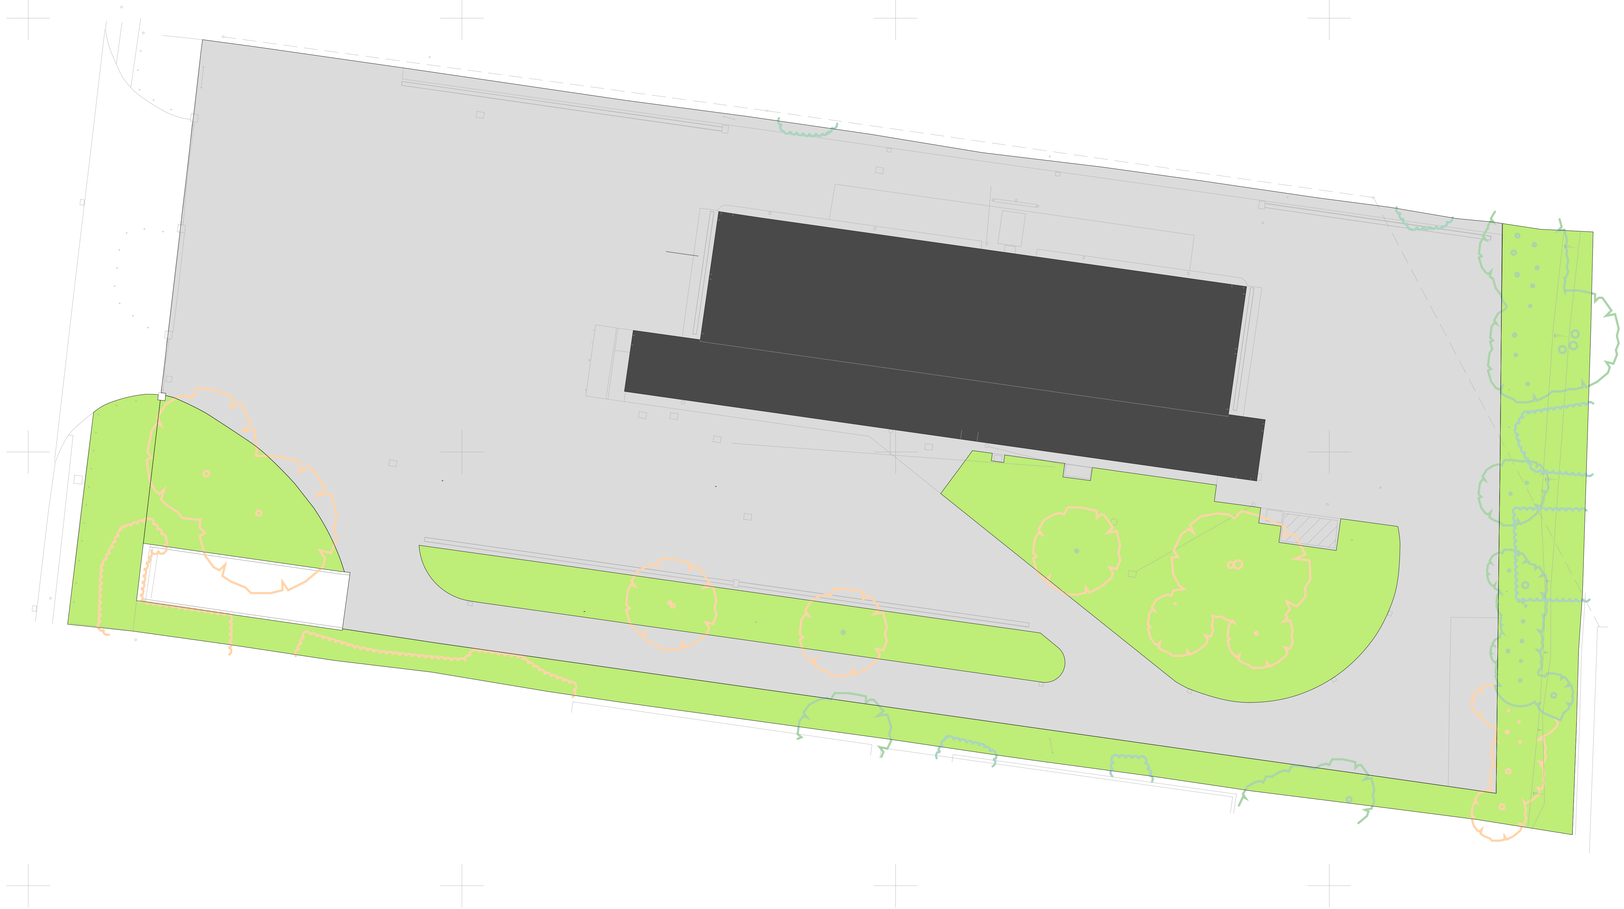

Existing Landscape Plan
1 : 200

KEY

- **Site Boundary**
- **Existing Tree To be Removed**
- **Existing Tree To Be Retained**
- **Existing Landscape Areas**
- **Existing Hard Landscaped Areas**

0m 4m 8m 12m 16m 20m

VISUAL SCALE 1:200

Rev:	Date:	Drawn:	Checked:	Description:

Suitability:

PL Planning

Salisbury Delivery Office

Existing Landscape Plan

Location:
Brunel Rd,
Salisbury
SP2 7PU

Client:
Royal Mail Group LTD (RMG)

LPPA	Originator	Zone	Level	Type	Role	Series/Number	Revision:
RMSDO-	WBA-	SI-	00-	DR-	A-	PL_008	

Date:	Drawn:	Checked:	Scale: @A0	3rd Job No:
13/09/2023	BP	SH	As indicated	3500-183

WATSON BATTY ARCHITECTS

Shires House, Shires Road
Guiseley, Leeds LS20 8EU
Leeds | Loughborough

T: 01943 876 665
E: enquiries@watsonbatty.com
W: www.watsonbatty.com

FUTURE BUILT

Note: Do not Scale from this drawing. All dimensions to be checked on site