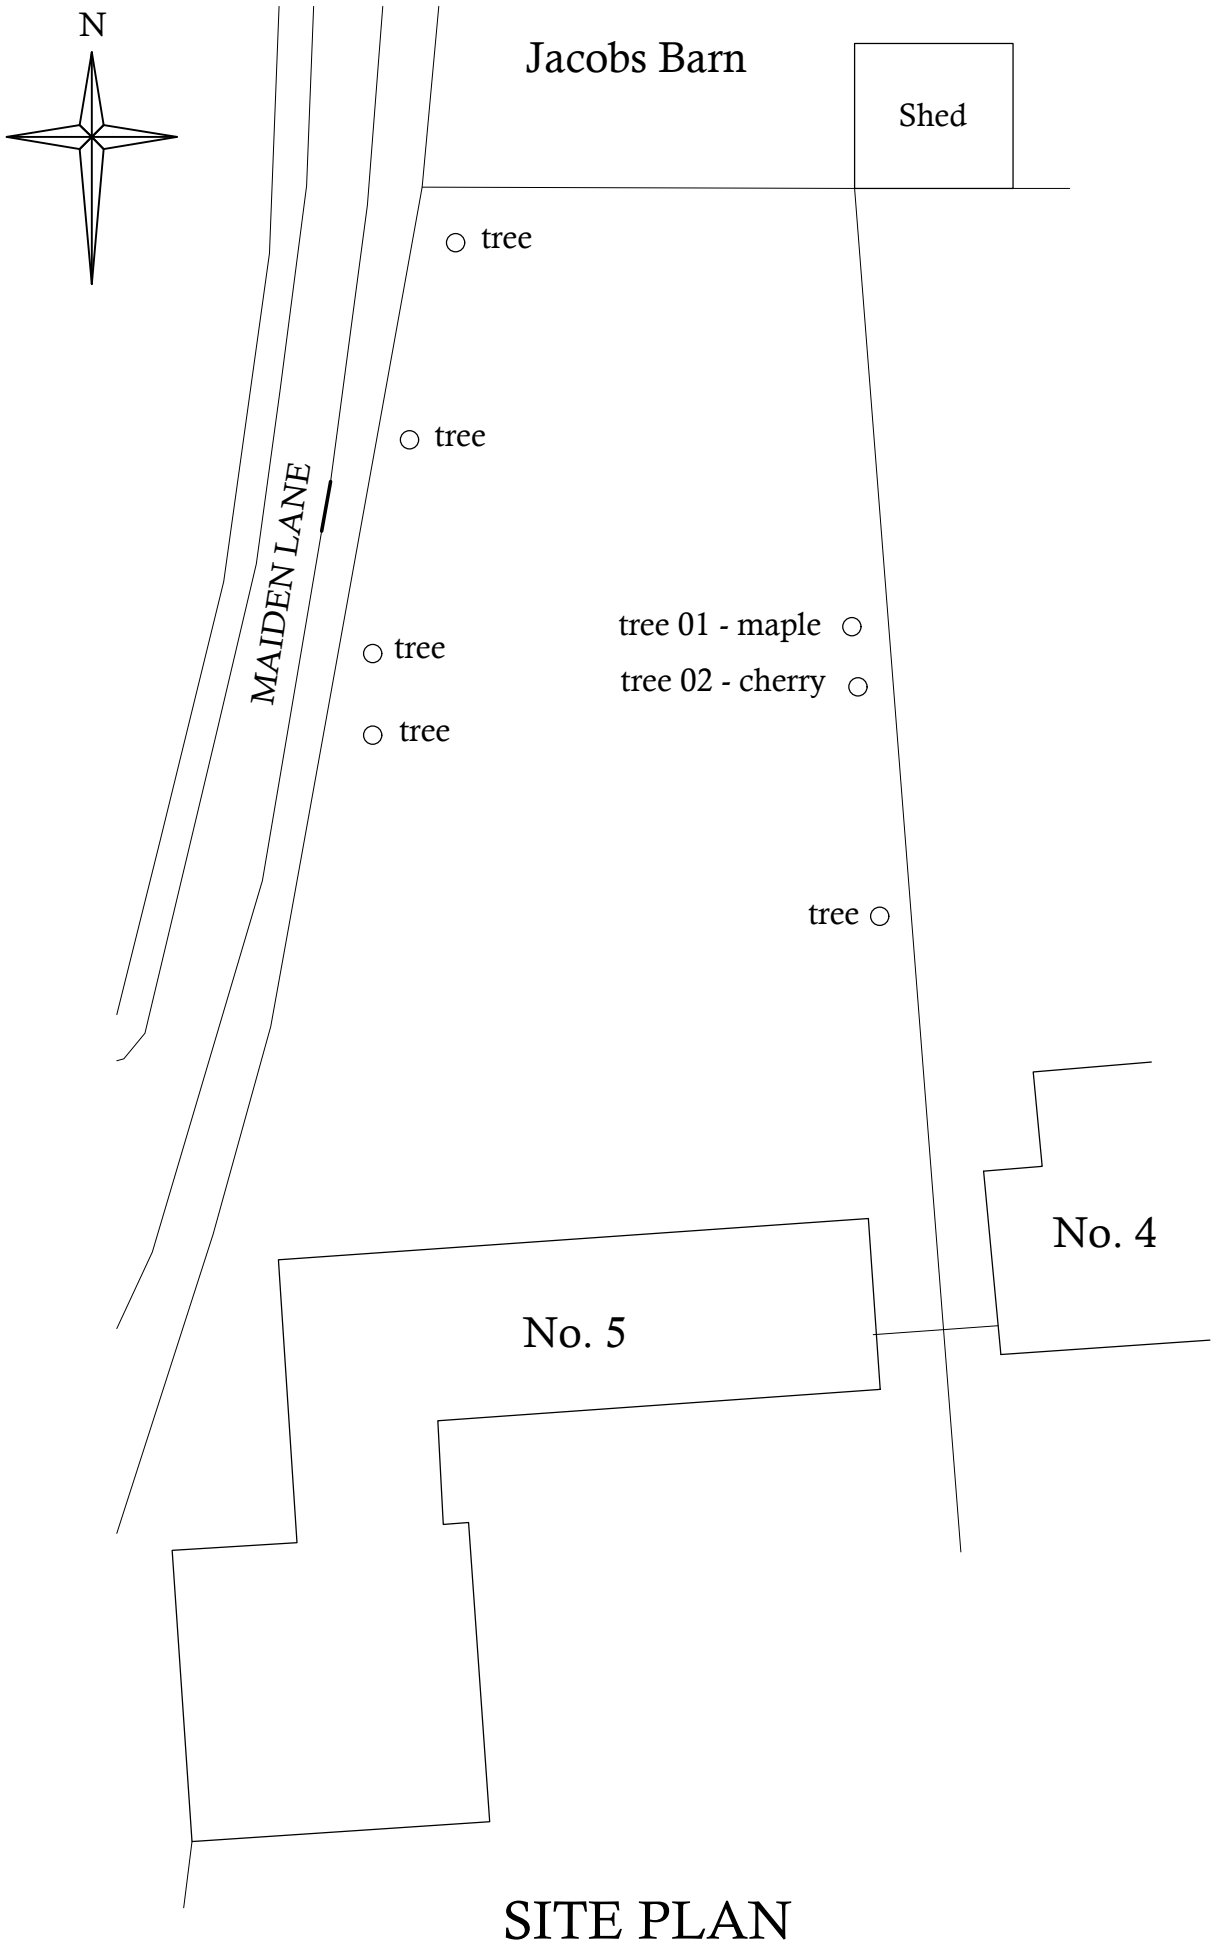

SITE PLAN

SCALE 1:250

0 10m 50m

SCALE 1 TO 1250

0 2m 10m 20m

SCALE 1 TO 250

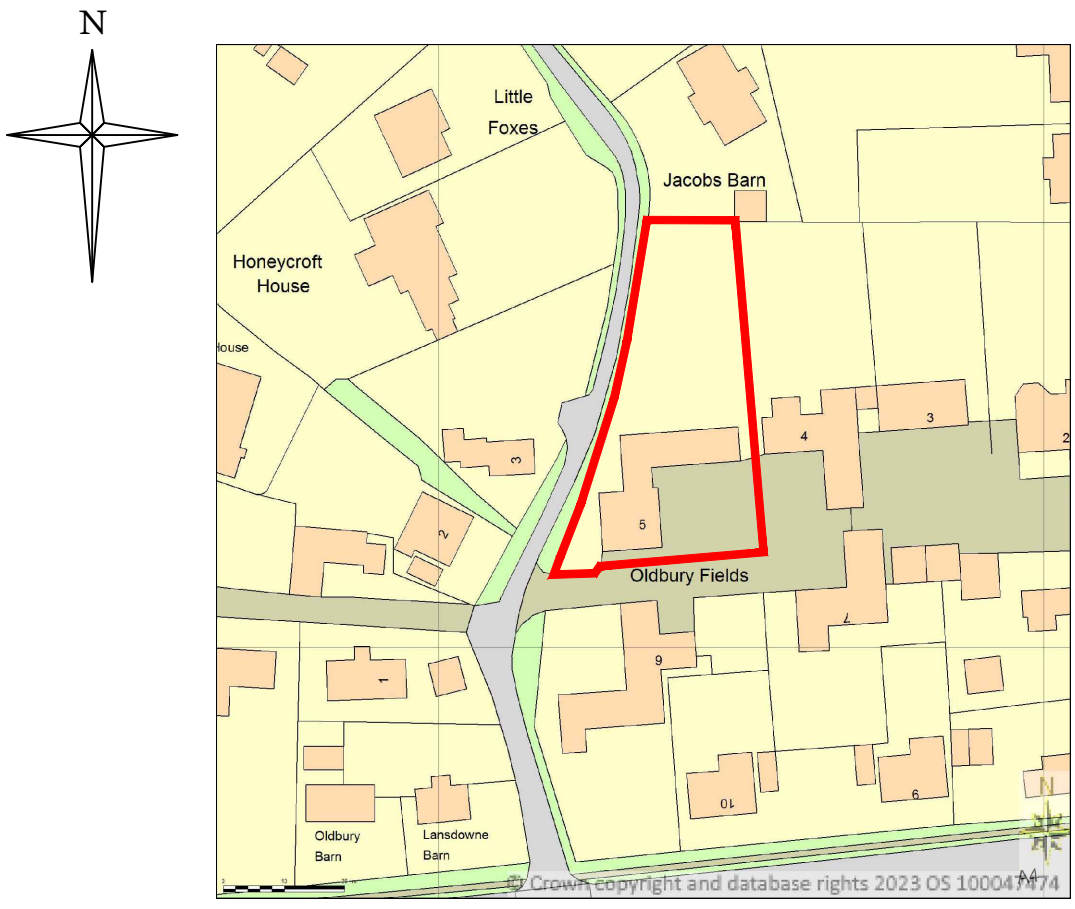

LOCATION PLAN

SCALE 1:1250

Mr T Wilkinson
5 Oldbury Fields, Cherhill
Calne, Wiltshire SN11 8HP

COPICING OF MAPLE TREE

LOCATION PLAN
SITE PLAN

Scales	AS SHOWN @ A3	Drawing No.	01
Drawn by	TW		
Date	October 2023	Rev	