Symbol Key:

- Boundary line
- Demolished
- Details above
- New Foul Waste drainage layout
- Existing Rainwater drainage layout

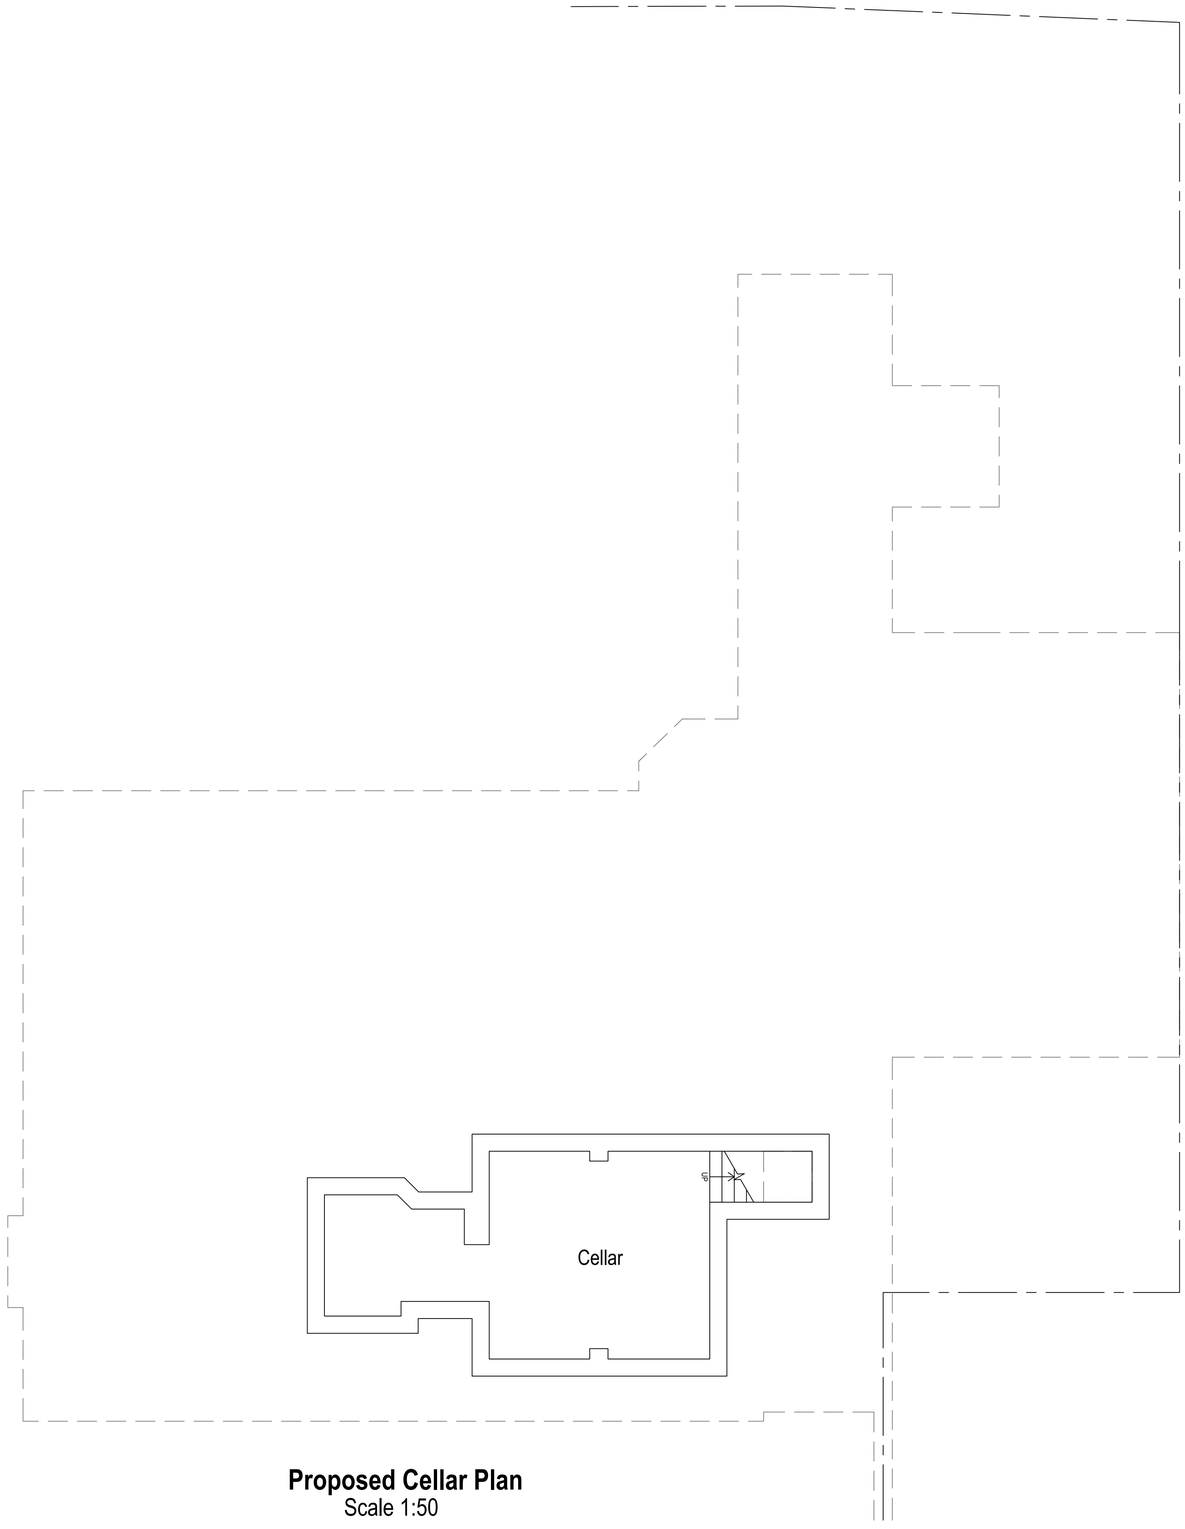

Proposed Cellar Plan
Scale 1:50
Area ca. 18.25 m²

0 5 metres

Arkiplan
74 Cardiff Road, CF15 7QE • Enquiries@ArkiPlan.co.uk

Site	Lindens, 74 High Street, Heytsbury, Warminster BA12 OED	**Date**	28.09.2023
		Sheet	23-0901 D03 REV 2
		Job	Internal Alterations
		Scale	As Shown@A1
Title Number	WT254853	**Title**	As Shown