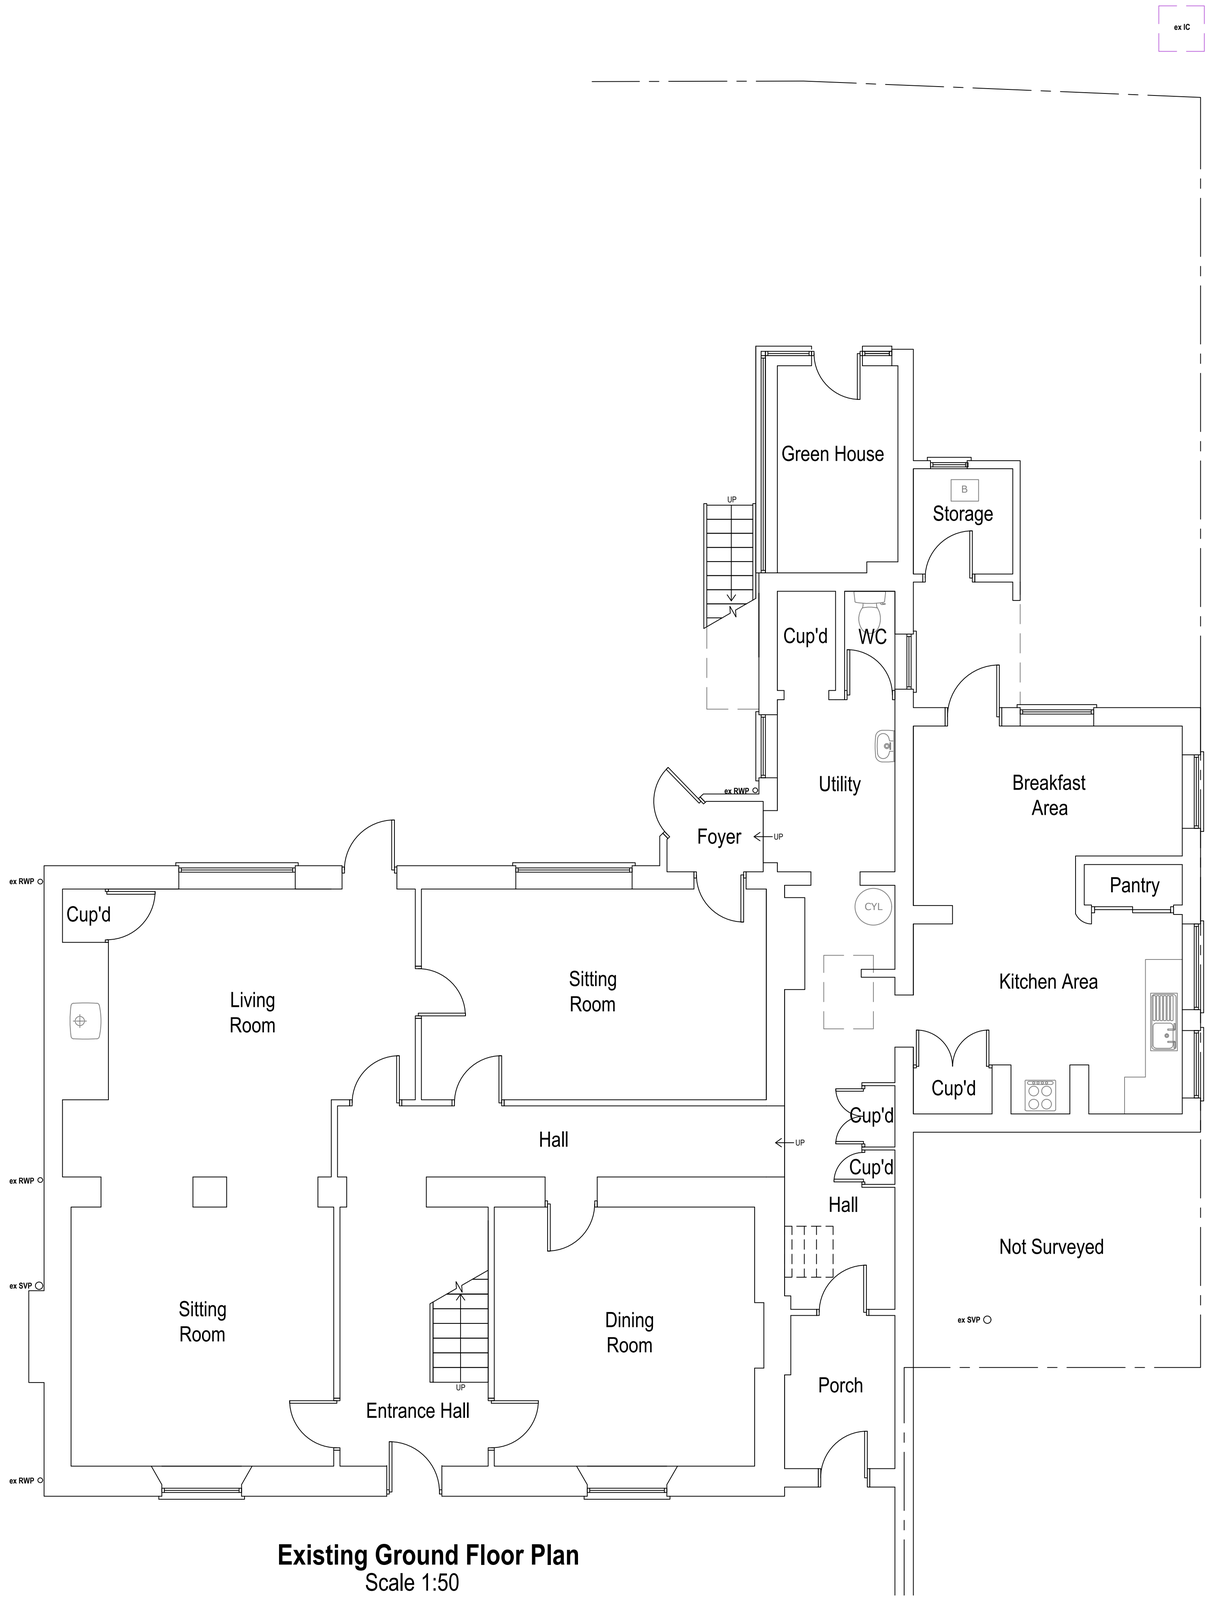

Existing Ground Floor Plan
Scale 1:50
Area ca. 168.79 m²

0 5 metres

Arkiplan
74 Cardiff Road, CF15 7QE • Enquiries@ArkiPlan.co.uk

Site	Lindens, 74 High Street, Heytsbury, Warminster BA12 OED	Date	28.09.2023
		Sheet	23-0901 D04 REV 2
		Job	Internal Alterations
		Scale	As Shown@A1
Title Number	WT254853	Title	As Shown