RAD10 RAD19 Radiator positions (Radiators / Towel rails)

Heating Flow

Heating Return

F/R top floor

F/R to drop down

Piperwork enters loft

Piperwork leaves loft

Internal Masonry wall

Symbol Key:

Boundary line

Demolished

Details above

New Foul Waste drainage layout

Existing Rainwater drainage layout

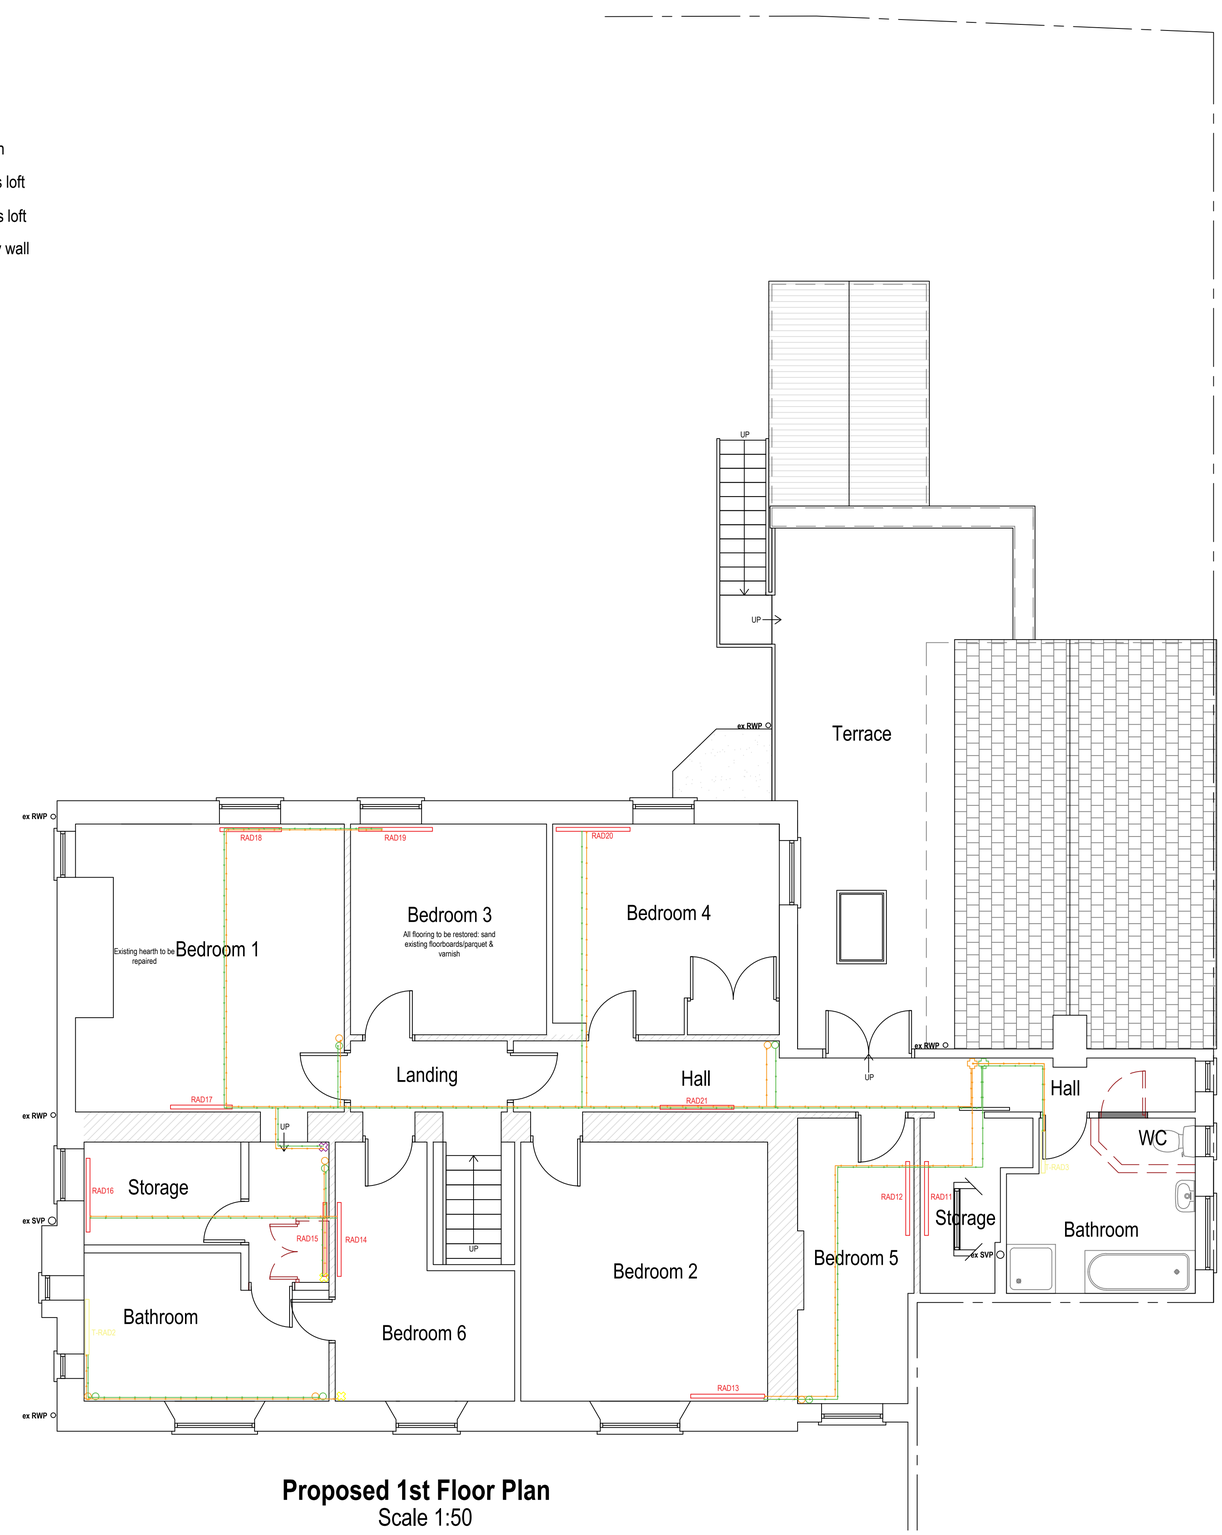

Proposed 1st Floor Plan

Scale 1:50

Area ca. 137.37 m²

0 5 metres

Arkiplan

74 Cardiff Road, CF15 7QE • Enquiries@ArkiPlan.co.uk

Site	Lindens, 74 High Street, Heytsbury, Warminster BA12 OED	Date	28.09.2023
		Sheet	23-0901 D07 REV 2
		Job	Internal Alterations
		Scale	As Shown@A1
Title Number	WT254853	Title	As Shown