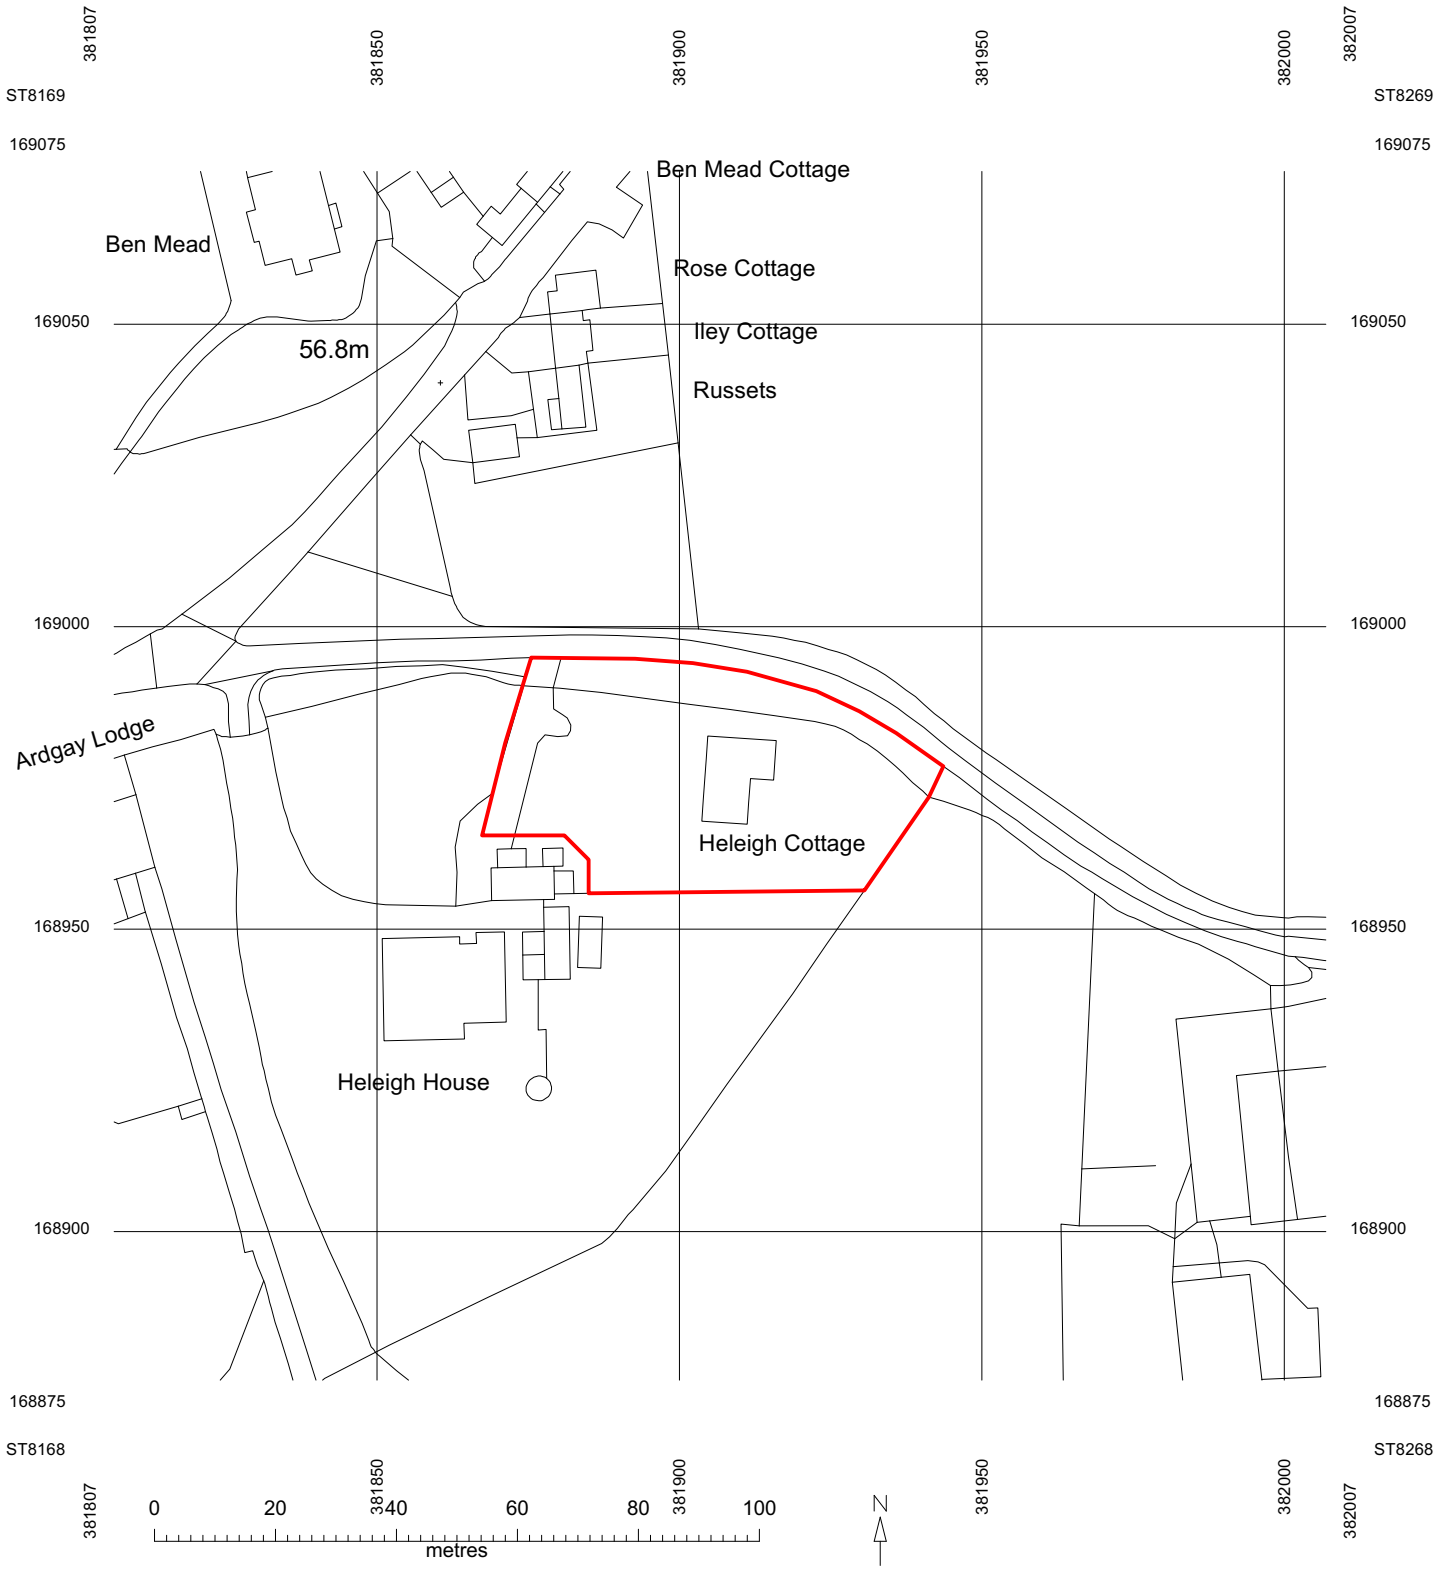

© Crown copyright 2023 Ordnance Survey 100053143

REV. DATE NOTES

location plan

STAGE
Planning

PROJECT	STAGE	DRAWING	REV	DRAWN
714	PL	00		JT

SCALE	SIZE	CREATION
1:1250	@ A4 P	AUG 2023

0 10 20 30 40 50 M

N

714 Heleigh Cottage

CLIENT
Mr & Mrs Gofton

ADDRESS
Heleigh Cottage
Middle Hill
Box
Corsham
SN13 8QB

ARTEL 31
architects that build
artel31.co.uk · 01249 445656 · 5 Union Road SN15 1HW

THIS DRAWING IS COPYRIGHT © OF ARTEL31 LIMITED
REPRODUCTION IS ONLY TO TAKE PLACE WITH PRIOR WRITTEN AUTHORITY
ALL DIMENSIONS TO BE CONFIRMED ON SITE BEFORE ANY WORK COMMENCES
ANY DISCREPANCIES FOUND IN DRAWINGS OR OTHER DOCUMENTATION MUST
BE BROUGHT TO THE ATTENTION OF THE ARCHITECT BEFORE PROCEEDING