SITE PLAN

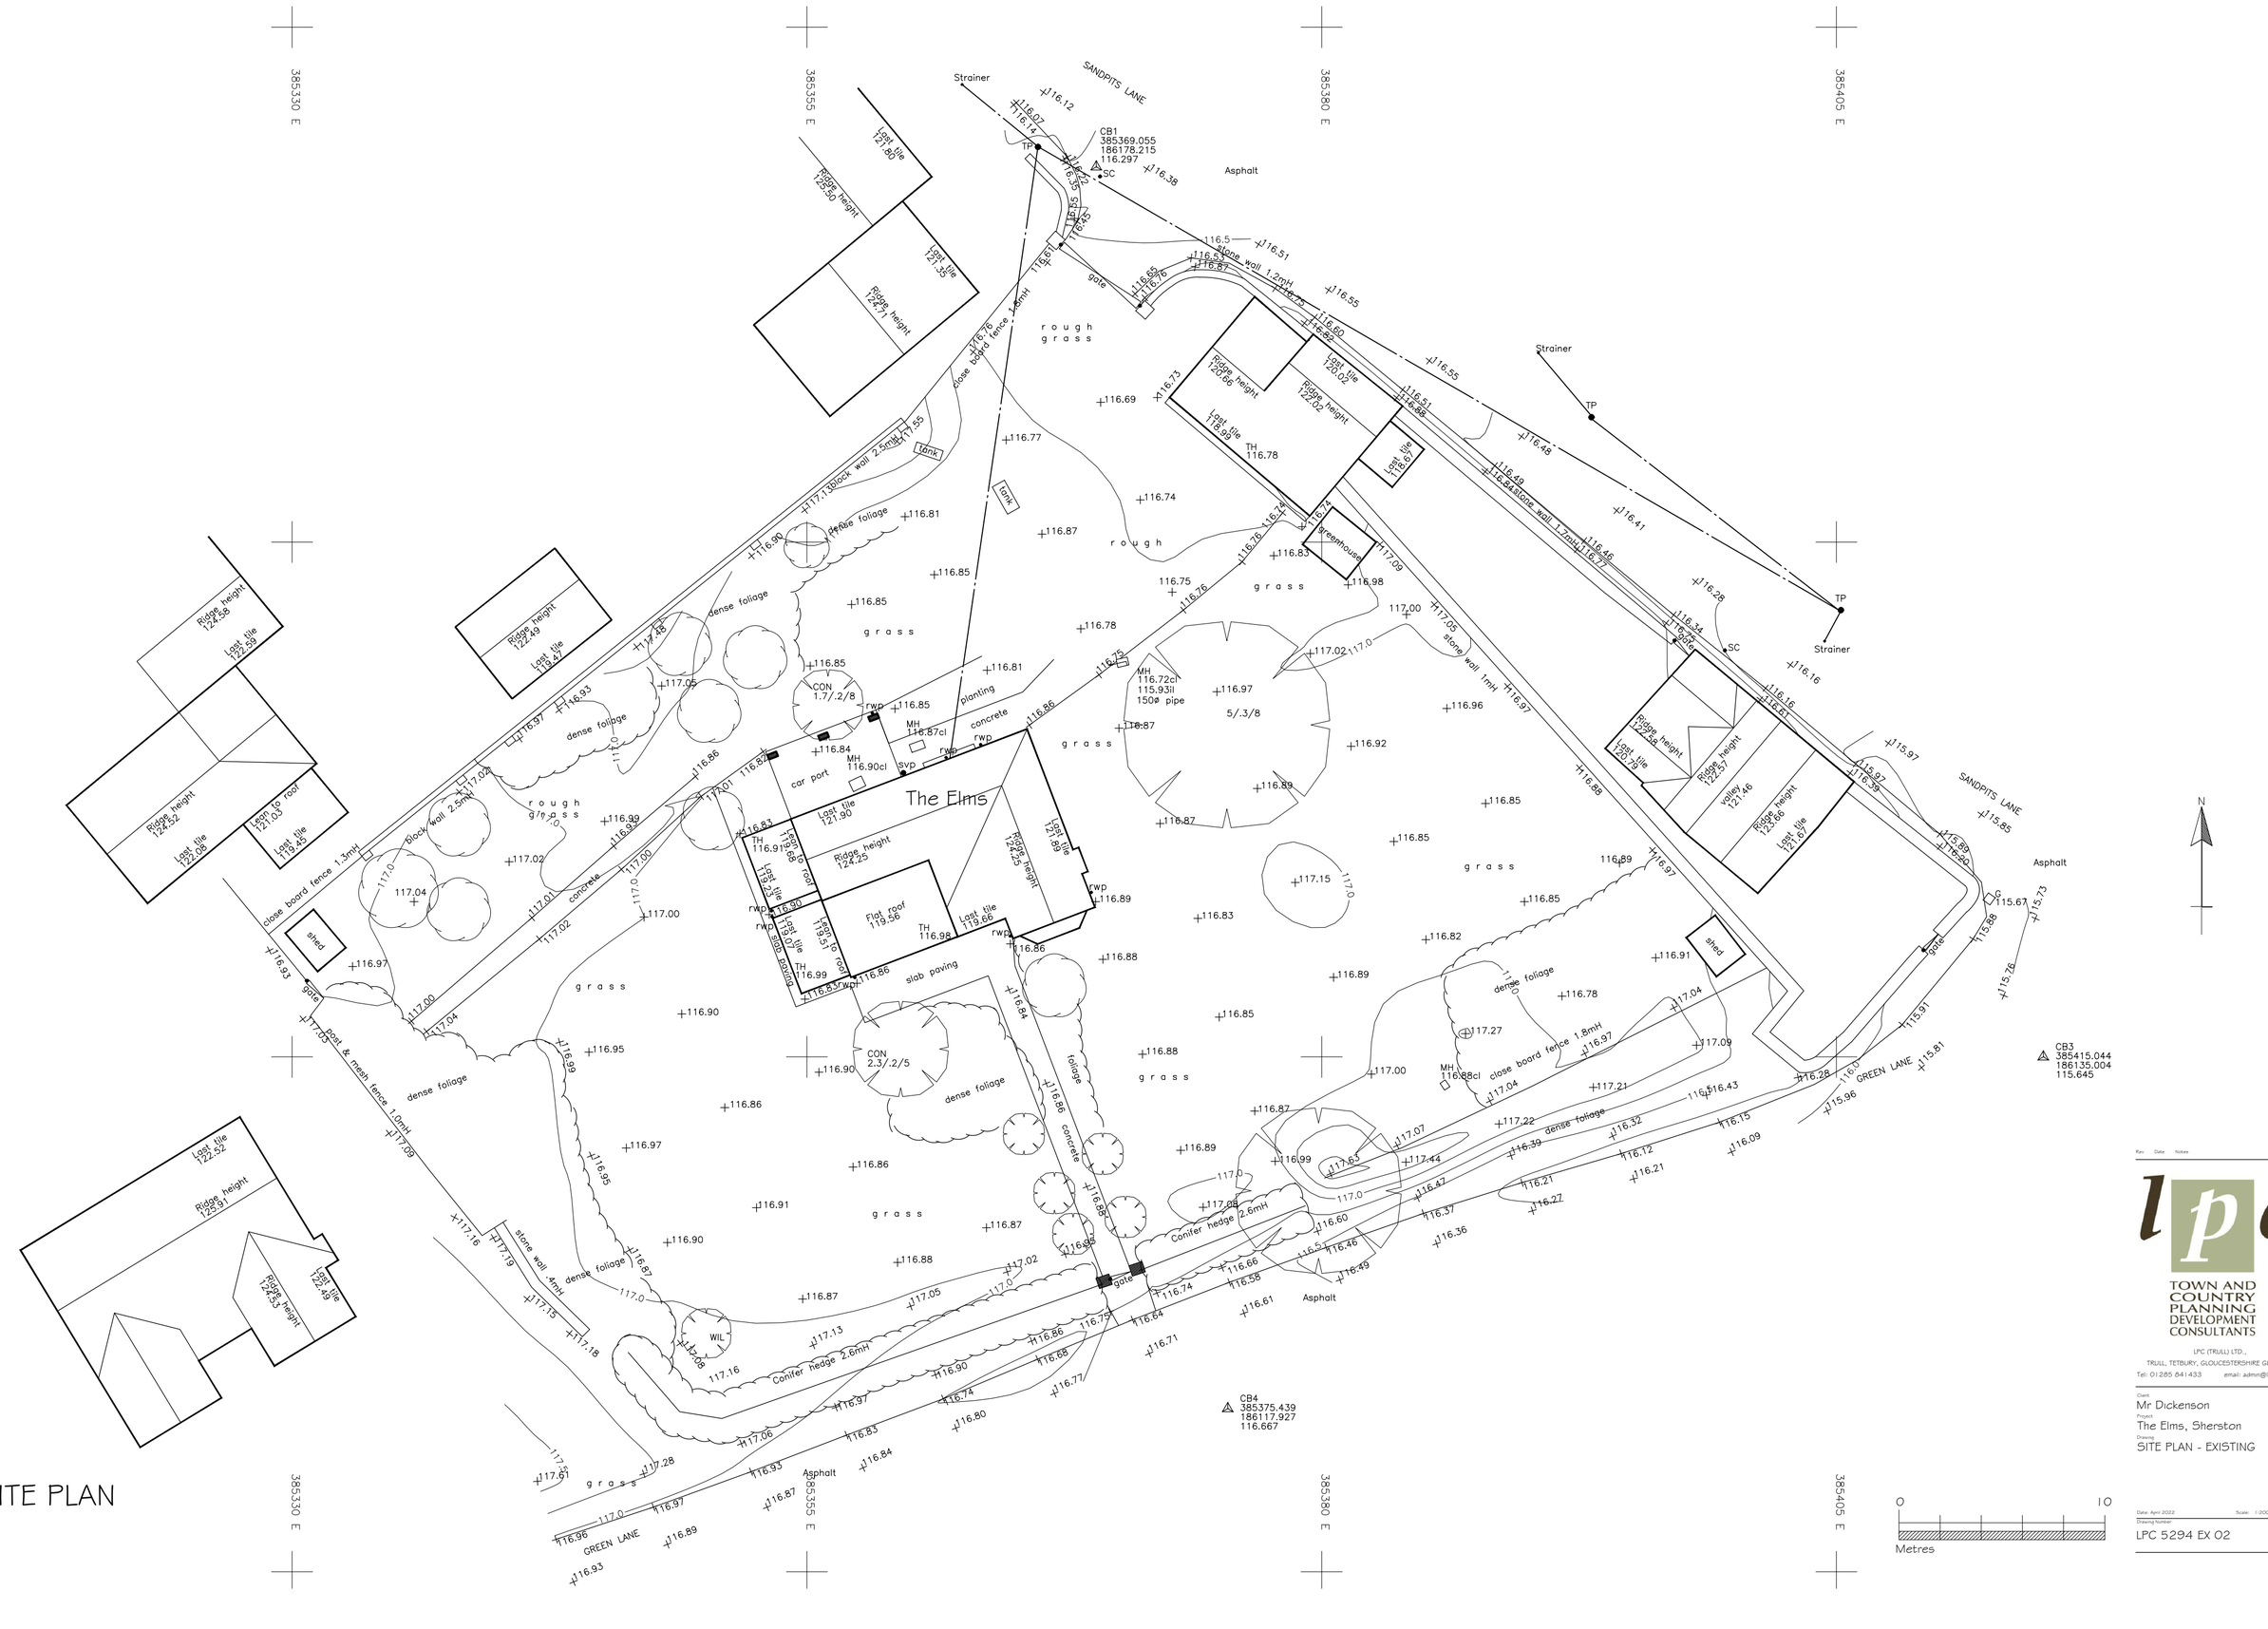

Rev Date Notes

lpc
TOWN AND COUNTRY PLANNING DEVELOPMENT CONSULTANTS

LPC (TRULL) LTD.,
TRULL, TETBURY, GLOUCESTERSHIRE GL8 8SQ
Tel: 01285 841433 email: admin@lpctrull.com

Client
Mr Dickenson

Project
The Elms, Sherston

Drawing
SITE PLAN - EXISTING

Date: April 2022 Scale: 1:200 @ A2

Drawing Number
LPC 5294 EX 02