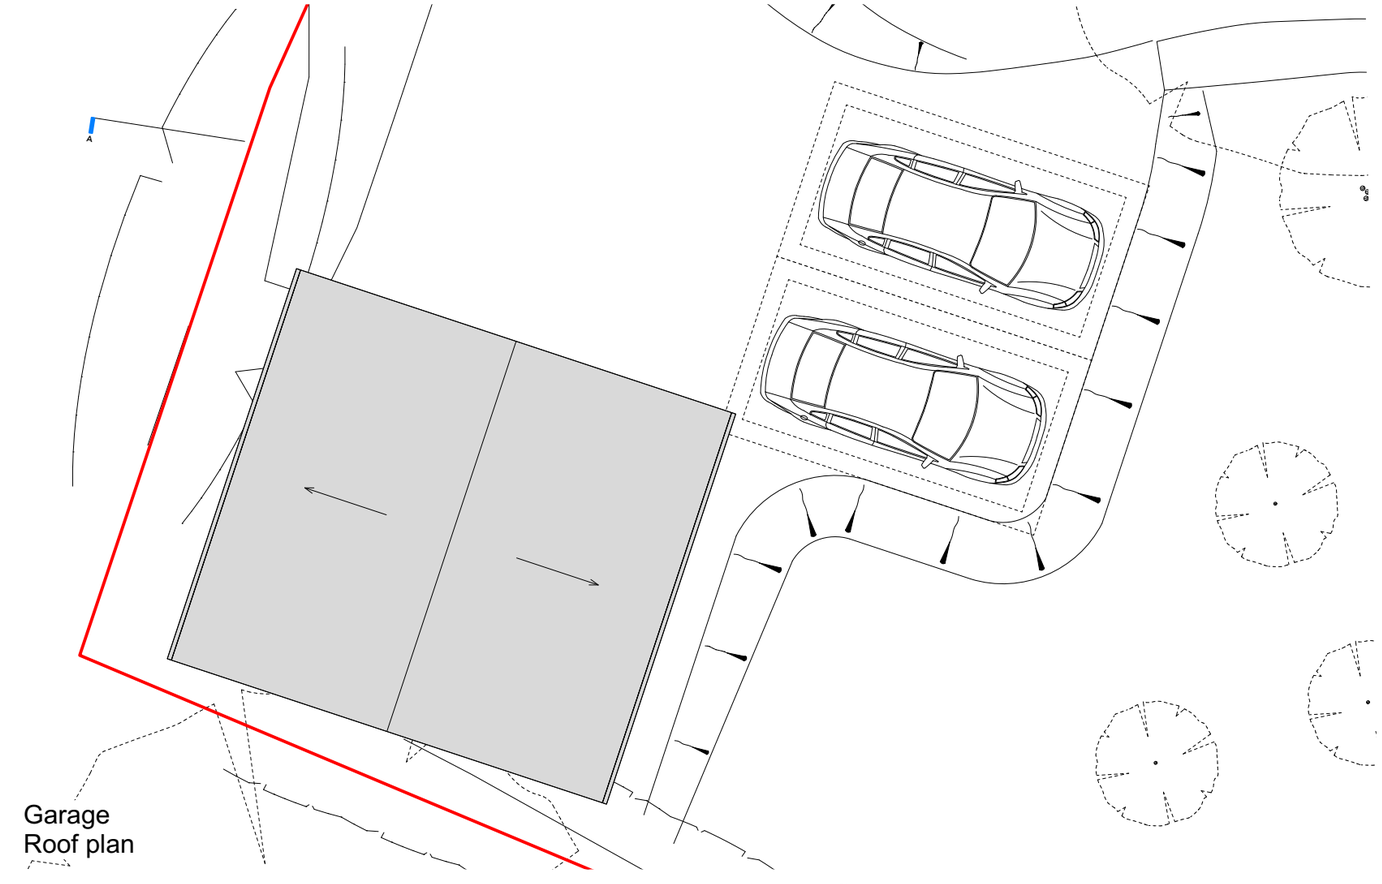

Garage
Roof plan

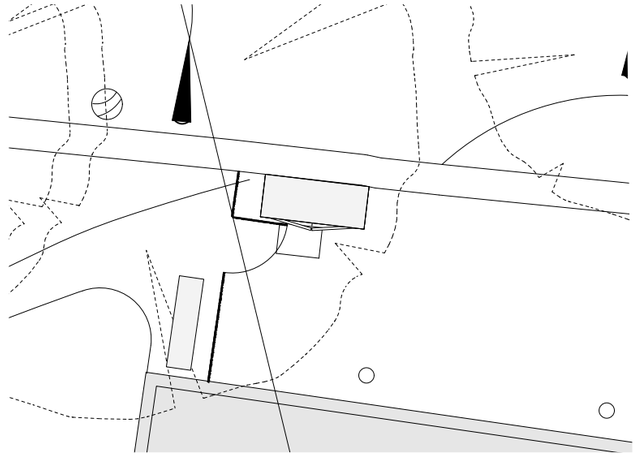

Bin store
Roof plan

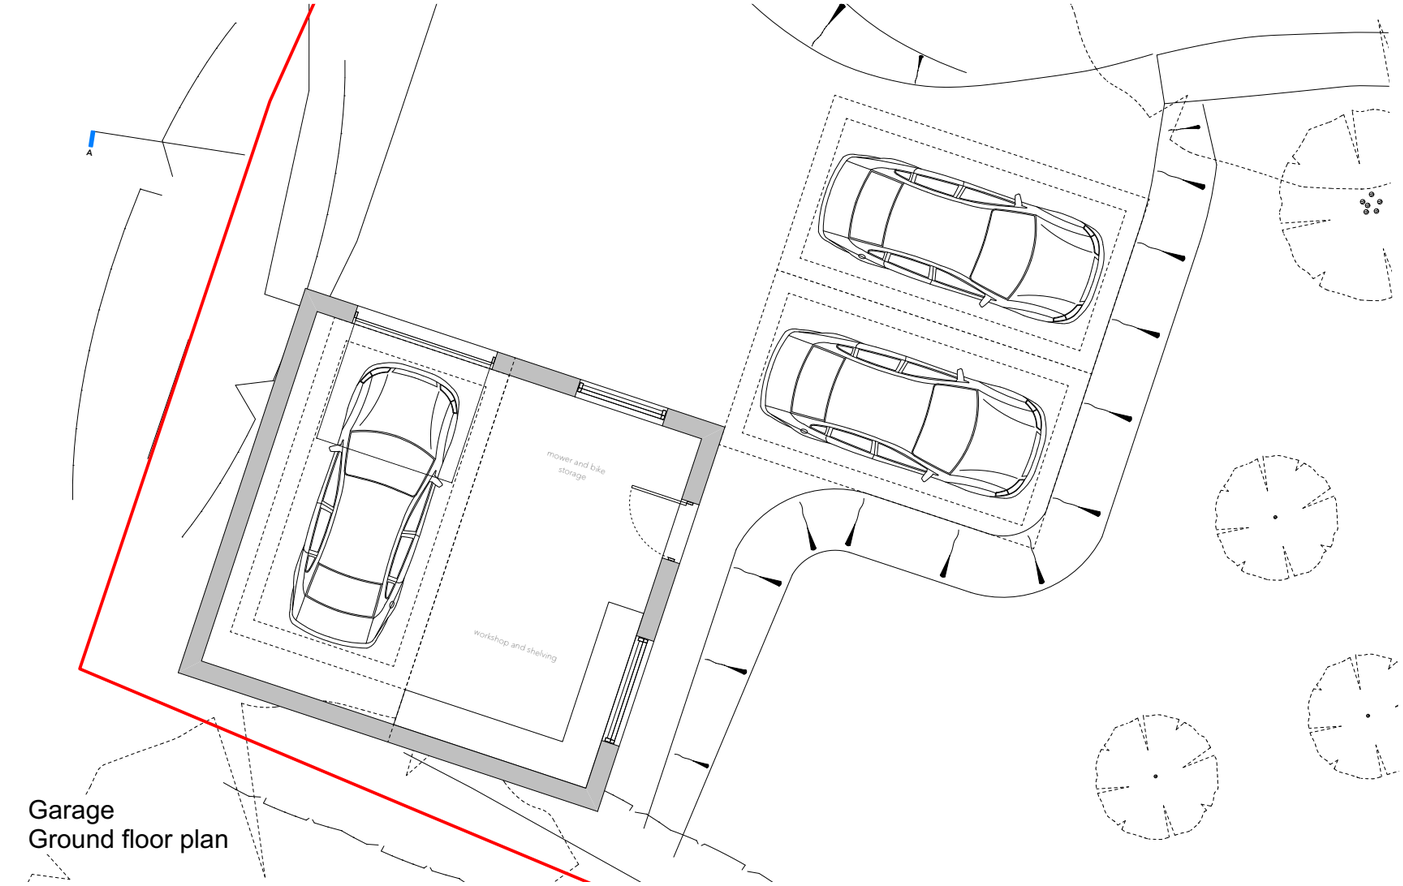

Garage
Ground floor plan

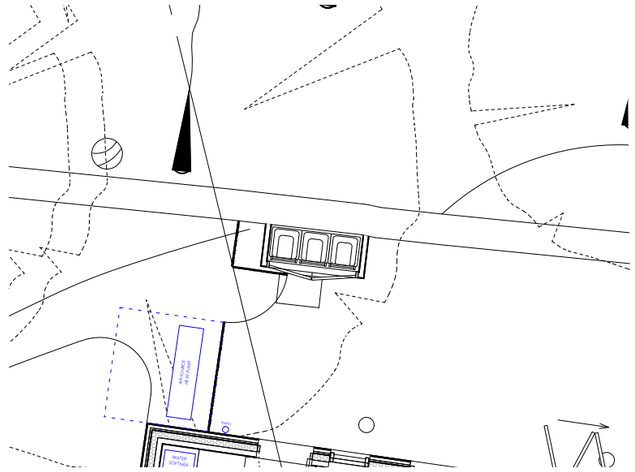

Bin store
Ground floor plan

714 Heleigh Cottage

Planning

CLIENT
Mr & Mrs Gofton

ADDRESS
Heleigh Cottage
Middle Hill
Box
Corsham
SN13 8QB

REV.	DATE	NOTES
B	03/10/2023	Bin store added
A	12/09/2023	Garage updated following Client meeting

0 1 2 3 4 5 M N

PR garage + bin plan

PROJECT	STAGE	DRAWING	REV	DRAWN
714	PL	17	B	JT

SCALE	SIZE	CREATION
1:100	@ A3 L	AUG 2023

ARTEL 31
architects that build
artel31.co.uk · 01249 445656 · 5 Union Road SN15 1HW

THIS DRAWING IS COPYRIGHT © OF ARTEL31 LIMITED
REPRODUCTION IS ONLY TO TAKE PLACE WITH PRIOR WRITTEN AUTHORITY
ALL DIMENSIONS TO BE CONFIRMED ON SITE BEFORE ANY WORK COMMENCES
ANY DISCREPANCIES FOUND IN DRAWINGS OR OTHER DOCUMENTATION MUST
BE BROUGHT TO THE ATTENTION OF THE ARCHITECT BEFORE PROCEEDING