
Location Plan

Site Address: **Nursteed House, Junction At Roundabout South To Junction With Monument Hill, Nursteed, SN10 3HH**

PlanningPortal

Date Produced: **03-Oct-2023**

Scale: **1:1250 @A3**

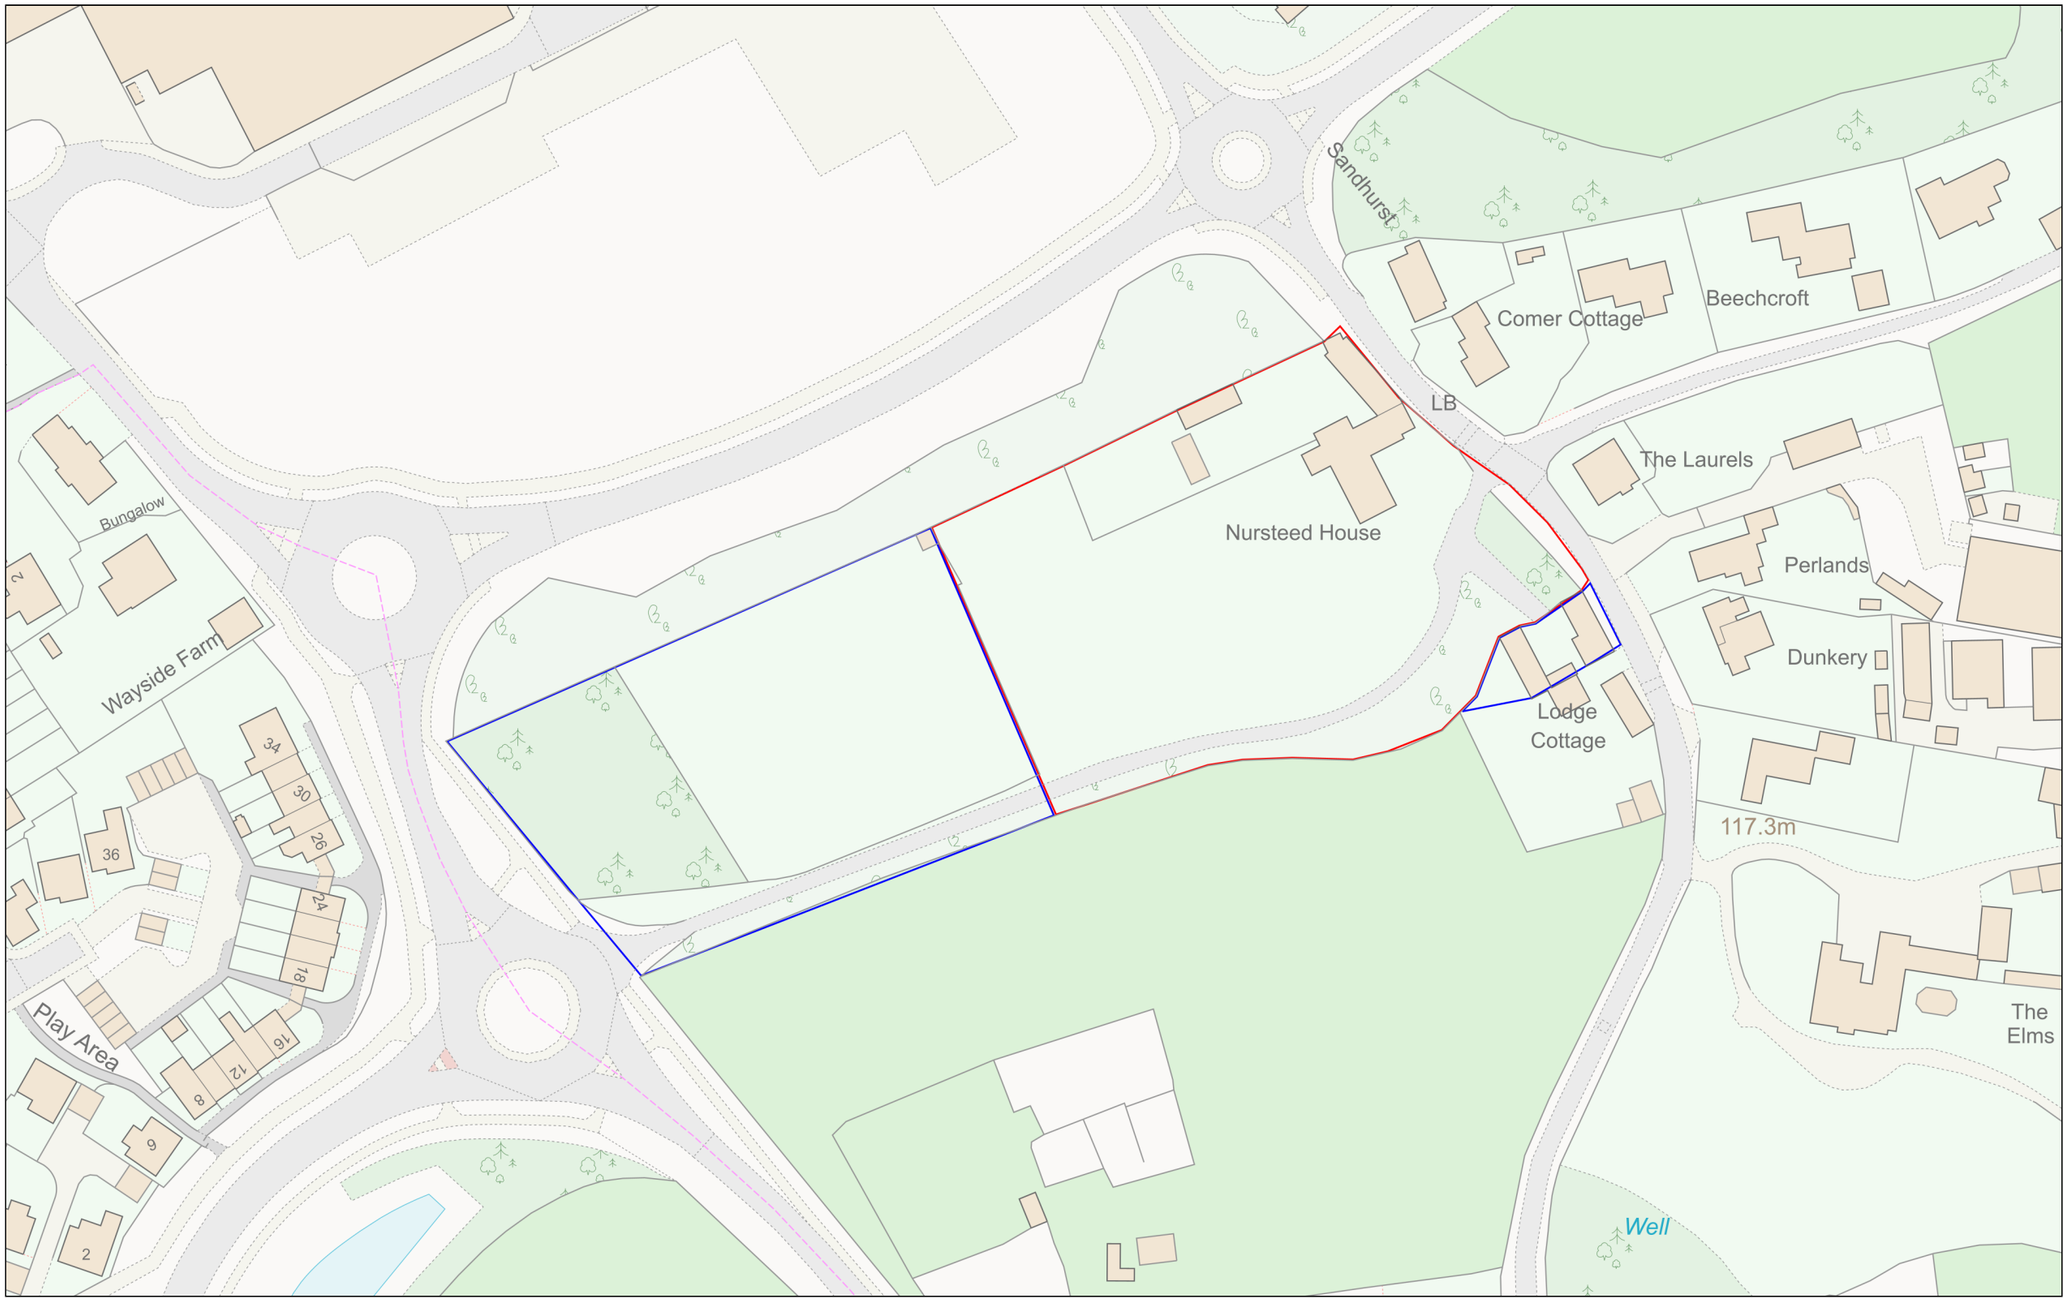

Planning Portal Reference: **PP-12502972v1**

0 50

Metres

Powered By TerraQuest

© Crown copyright and database rights 2023 OS 100042766