

East

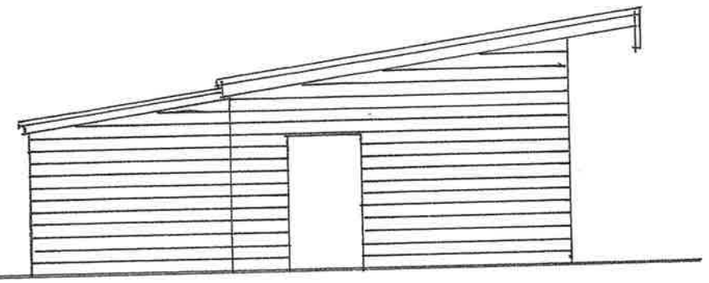

North

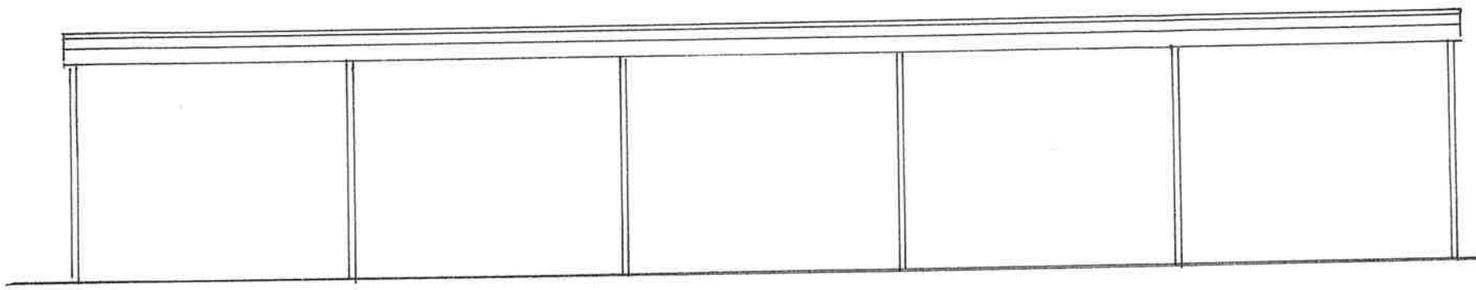

West

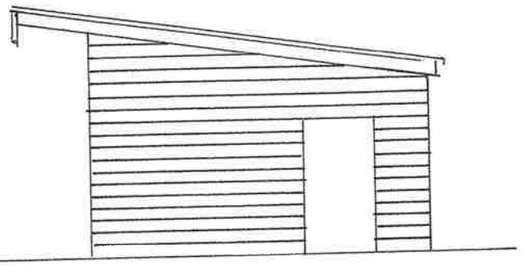

South

ROOF - Steel profile sheets
WALLS - Brown timber cladding

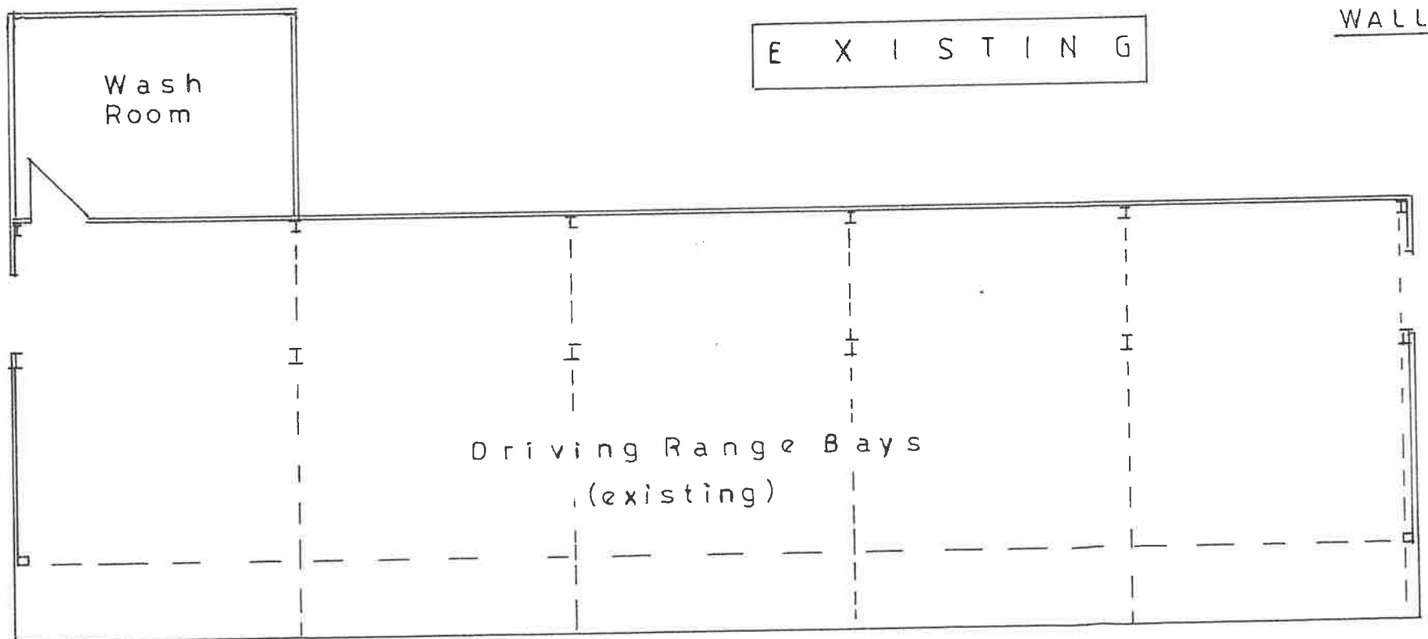

PLAN 1:100

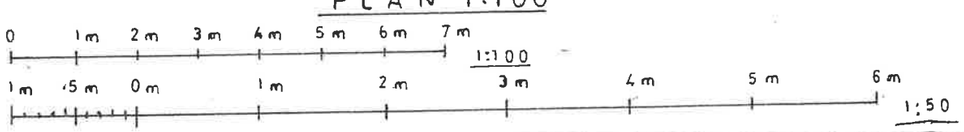

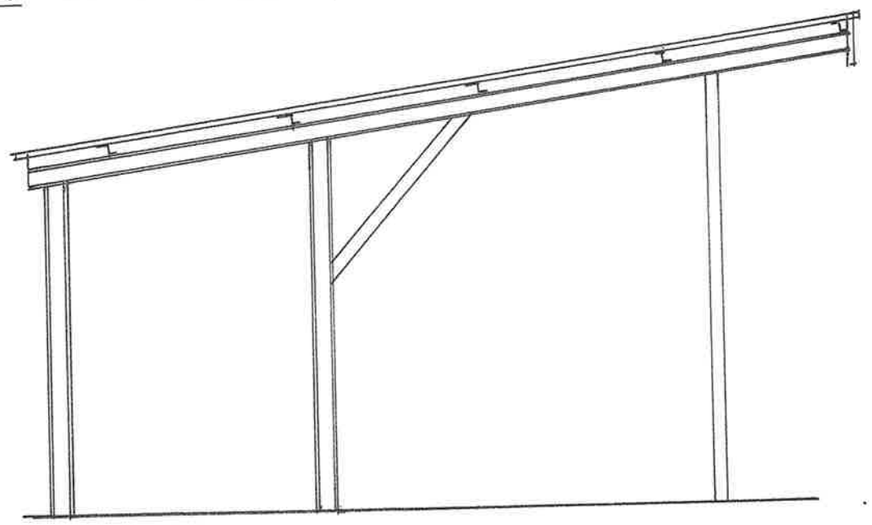

SECTION 1:50

PROPOSED FOUR ADDITIONAL DRIVING RANGE BAYS.
WHITE HORSE COUNTRY PARK, WESTBURY. BA134LX

SCALES 1:100 ; 1:50
DATE SEP.2023
DRG.NO. WW/2