

South

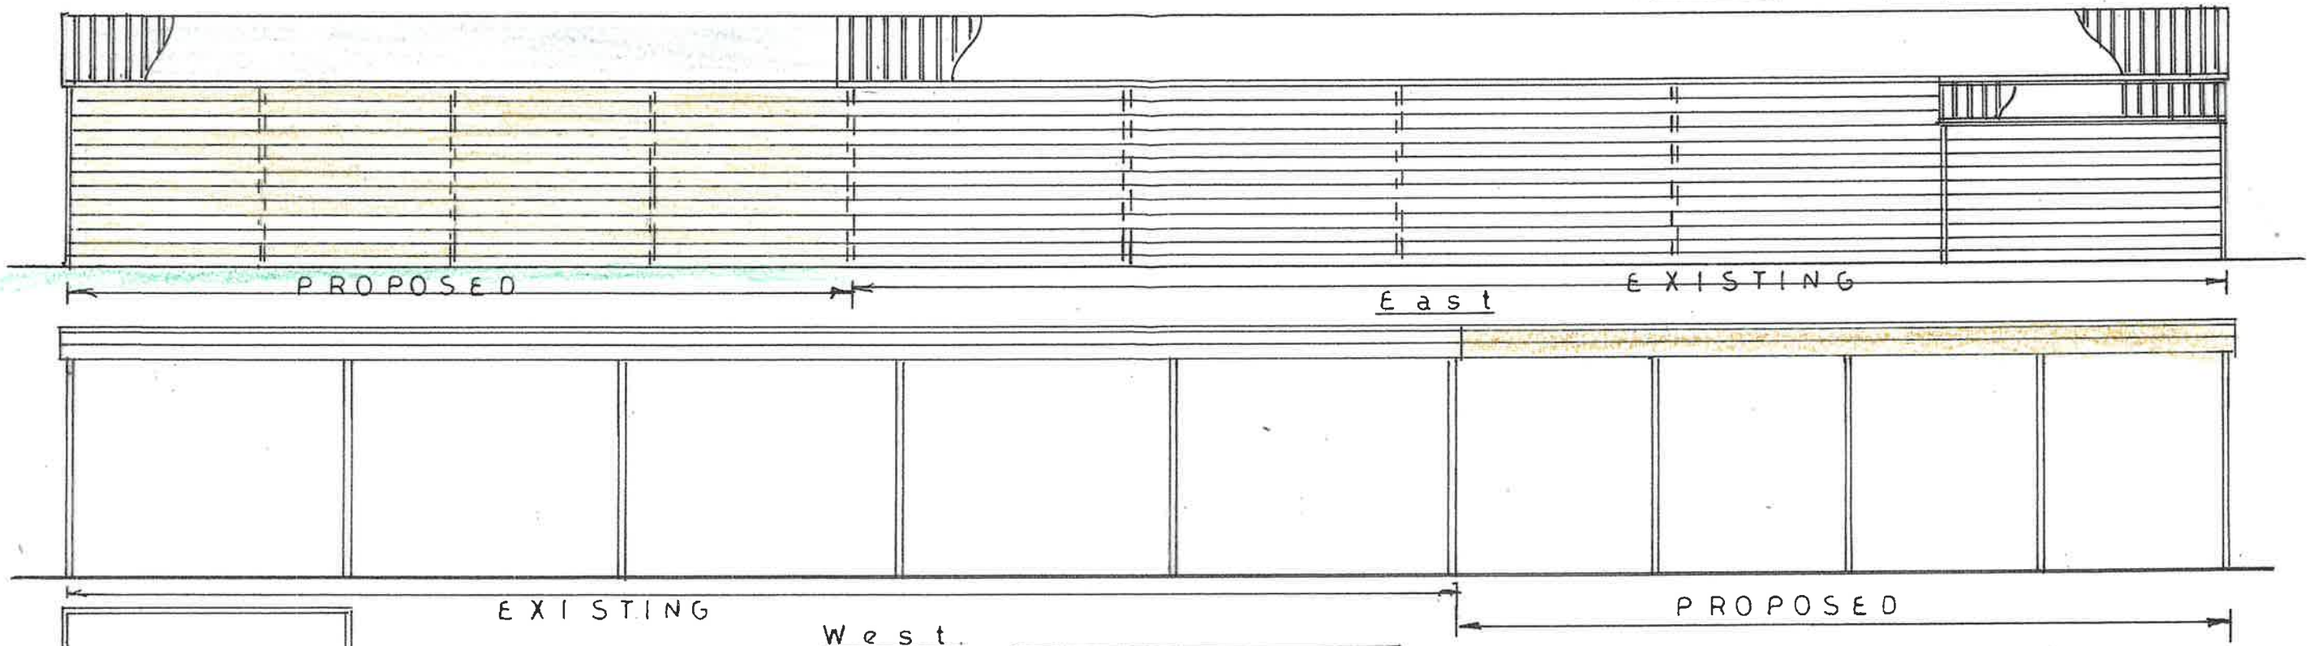

ELEVATIONS

ROOF AND WALLS TO MATCH EXISTING

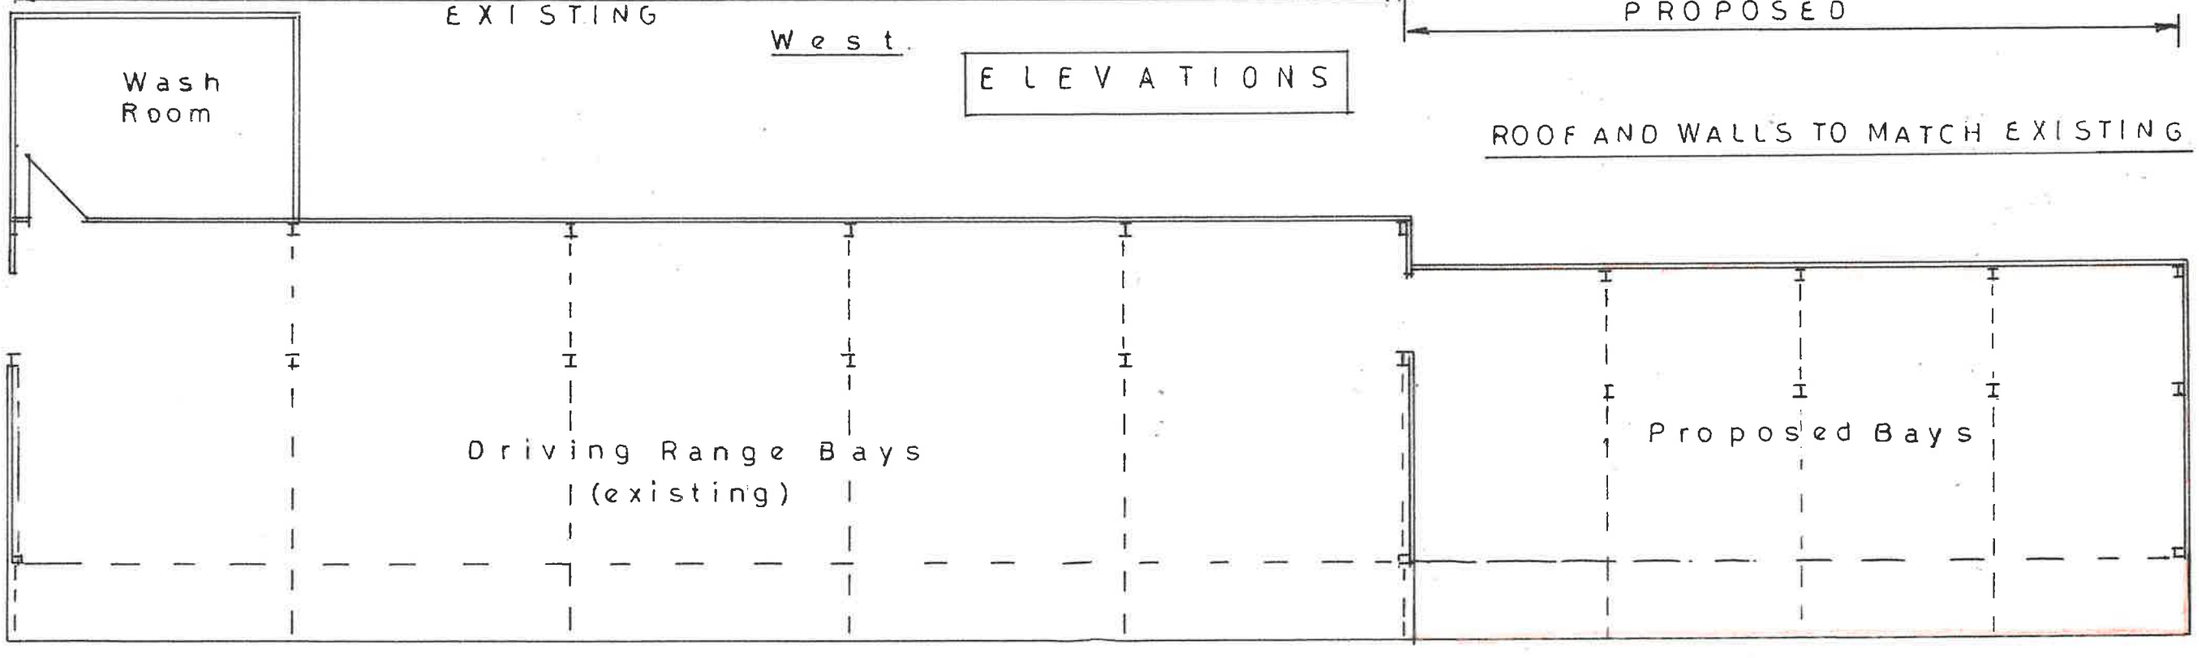

PLAN.

0 1m 2m 3m 4m 5m 6m 7m

1:100

PROPOSED FOUR ADDITIONAL DRIVING RANGE BAYS.
WHITE HORSE COUNTRY PARK, WESTBURY, WILTS.
BA13 4LX

SCALES	1:100
DATE	SEP. 2023
DRG.NO.	WW/3