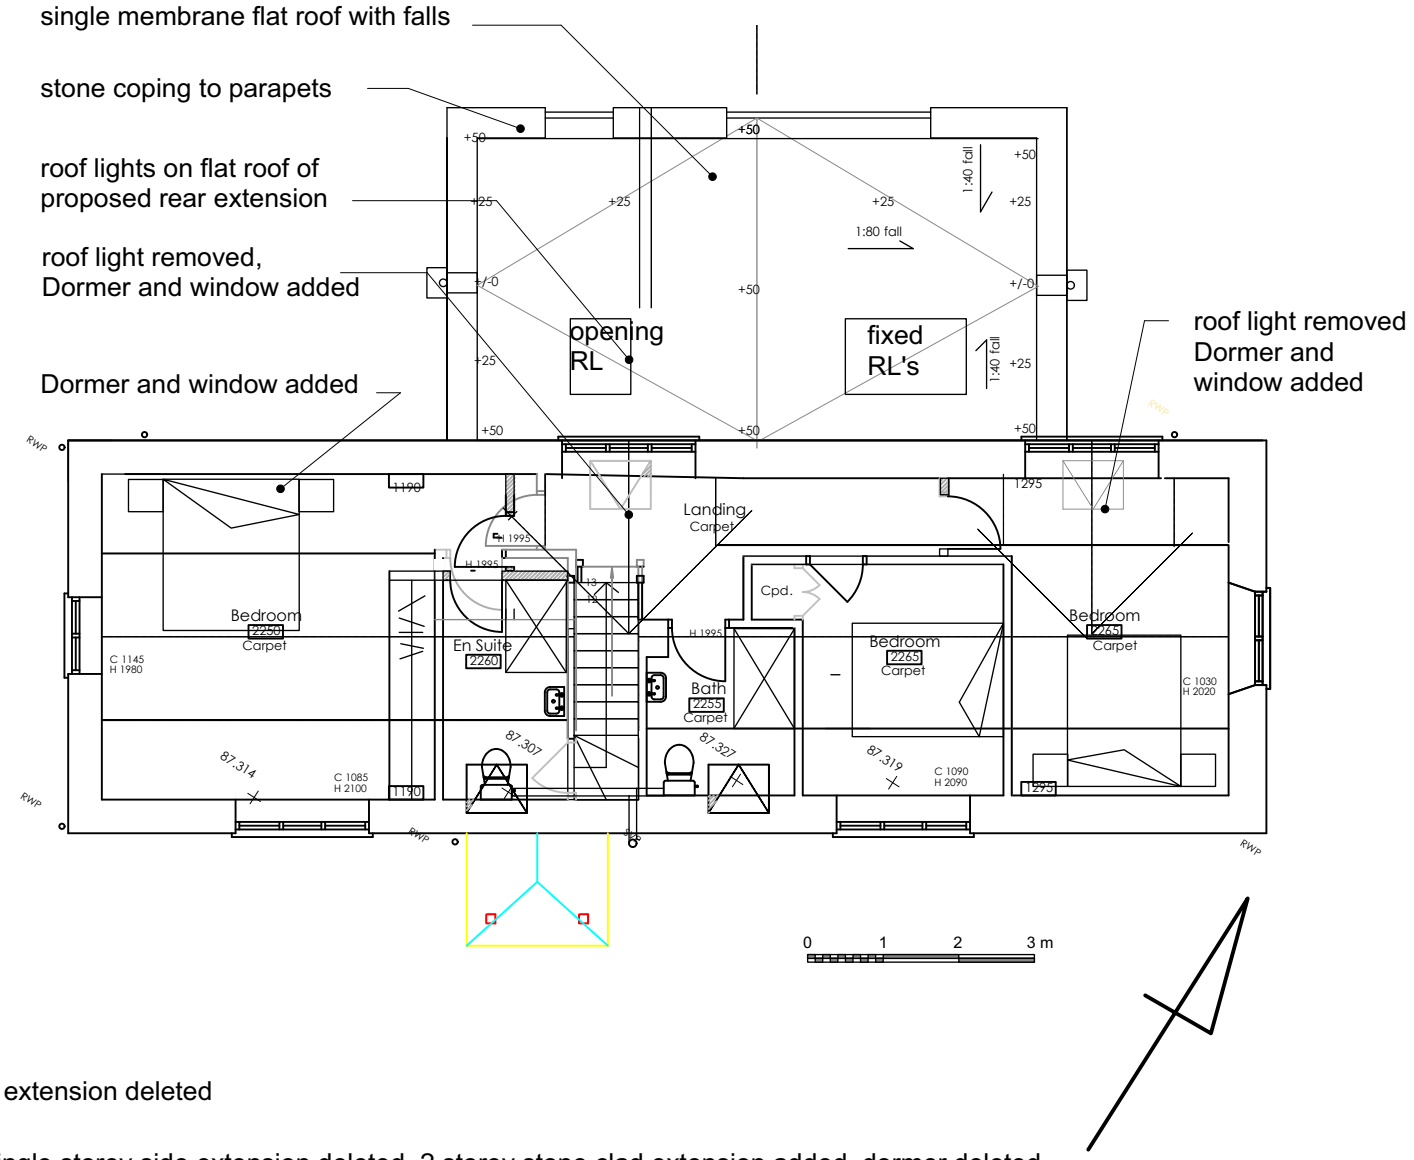


rev C 26.09.2023	2 storey side extension deleted
rev B 11.09.2023	timber clad single storey side extension deleted, 2 storey stone clad extension added, dormer deleted, plan restored to three bedroom
rev A 25.05.2023	1st fl plan amended

1st fl plan

Brookside, Fovant
1:100 scale @ A4
03.03.2023

COMPARELLI ARCHITECT

John@comparelli.com comparelli.com 07932 025 040