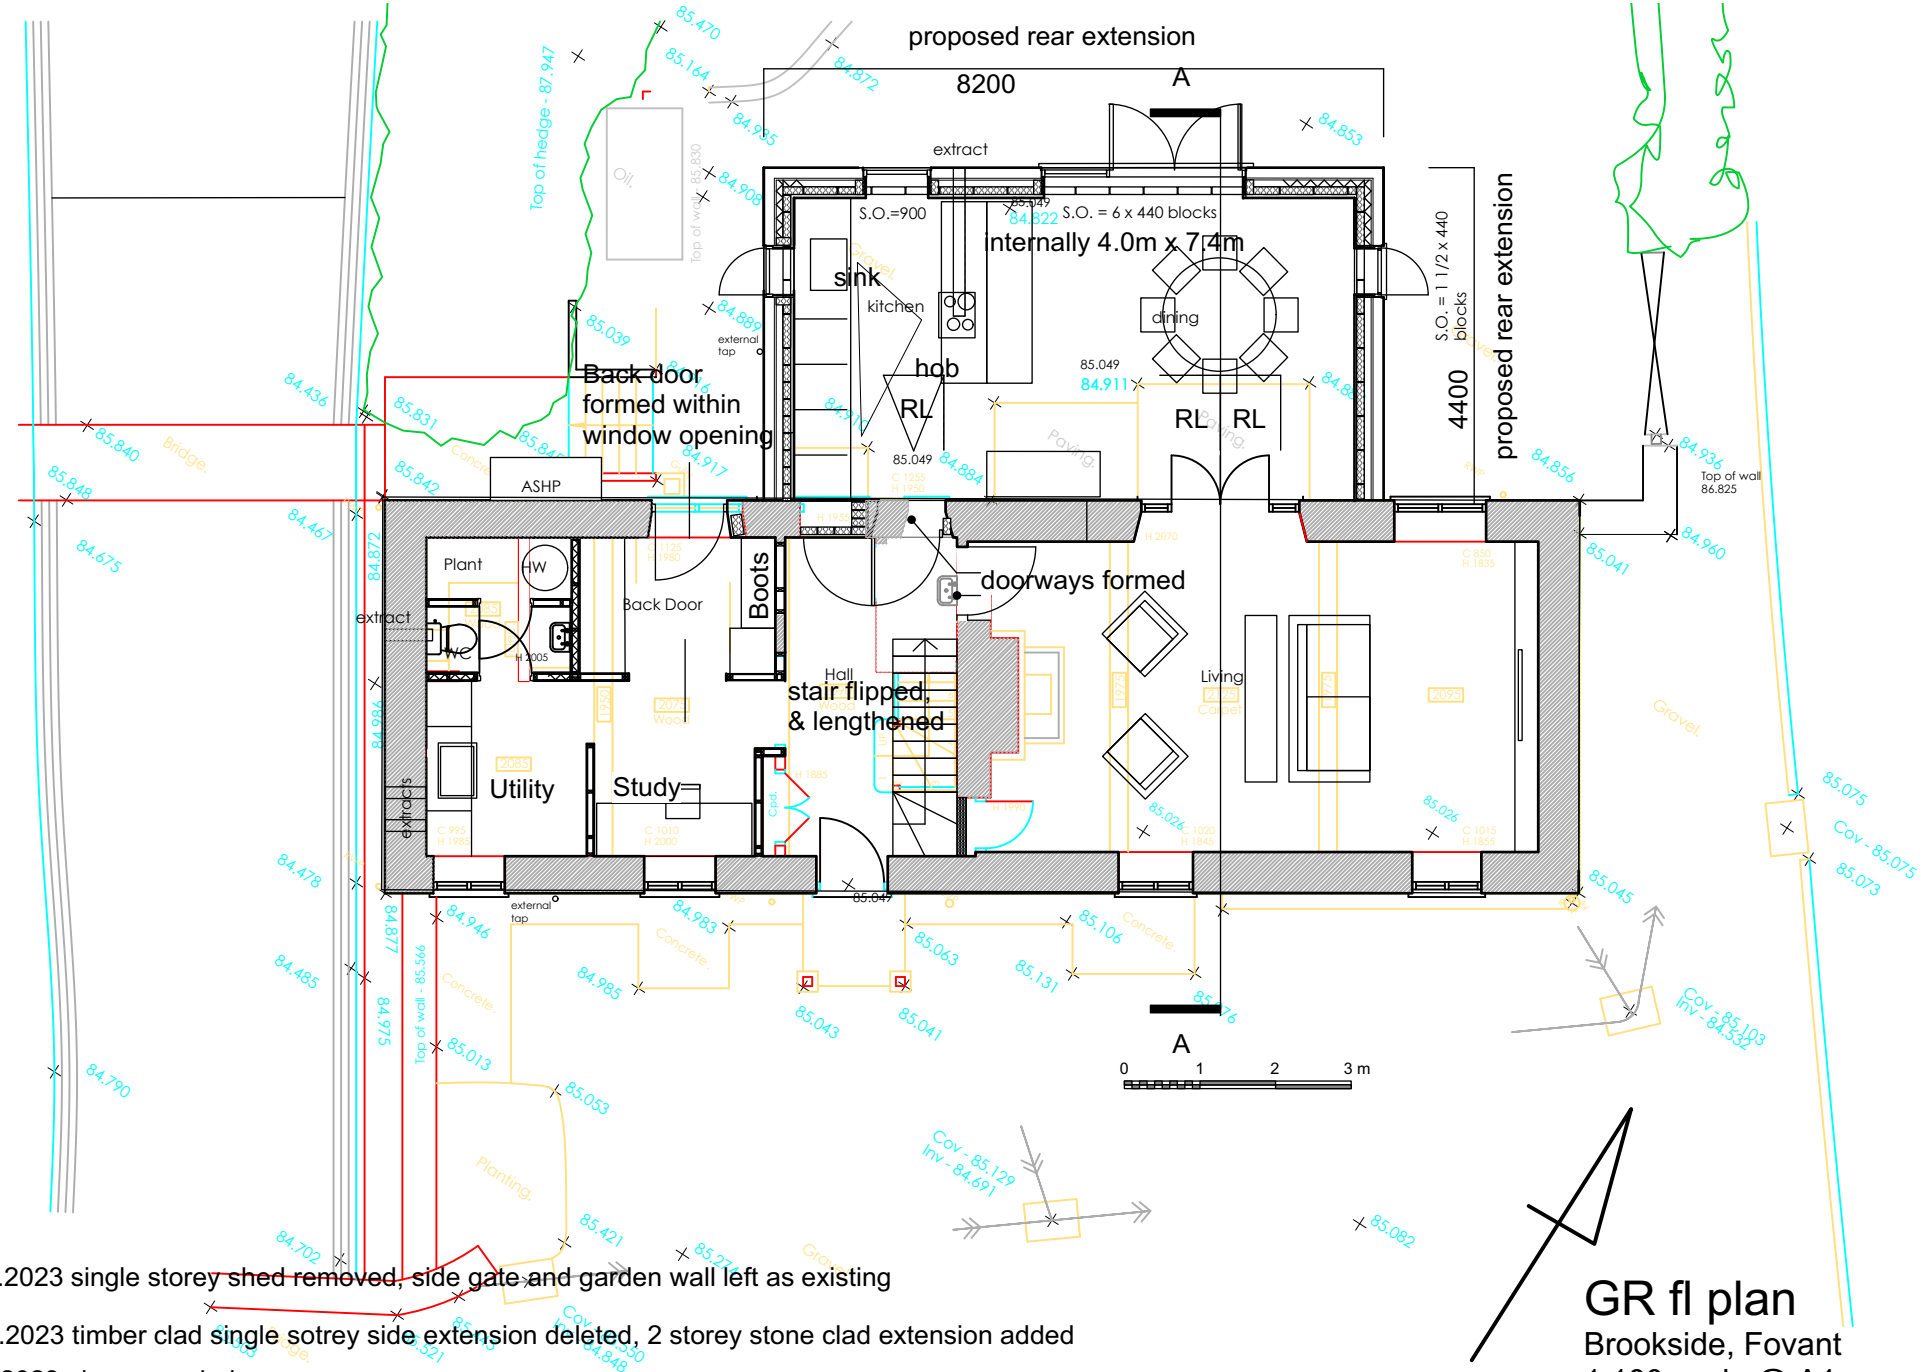


rev C 26.09.2023 single storey shed removed, side gate and garden wall left as existing

rev B 11.09.2023 timber clad single sotrey side extension deleted, 2 storey stone clad extension added

rev A 25.05.2023 plan amended

GR fl plan

Brookside, Fovant

1:100 scale @ A4

03.03.2023

COMPARELLI ARCHITECT

John@comparelli.com comparelli.com 07932 025 040