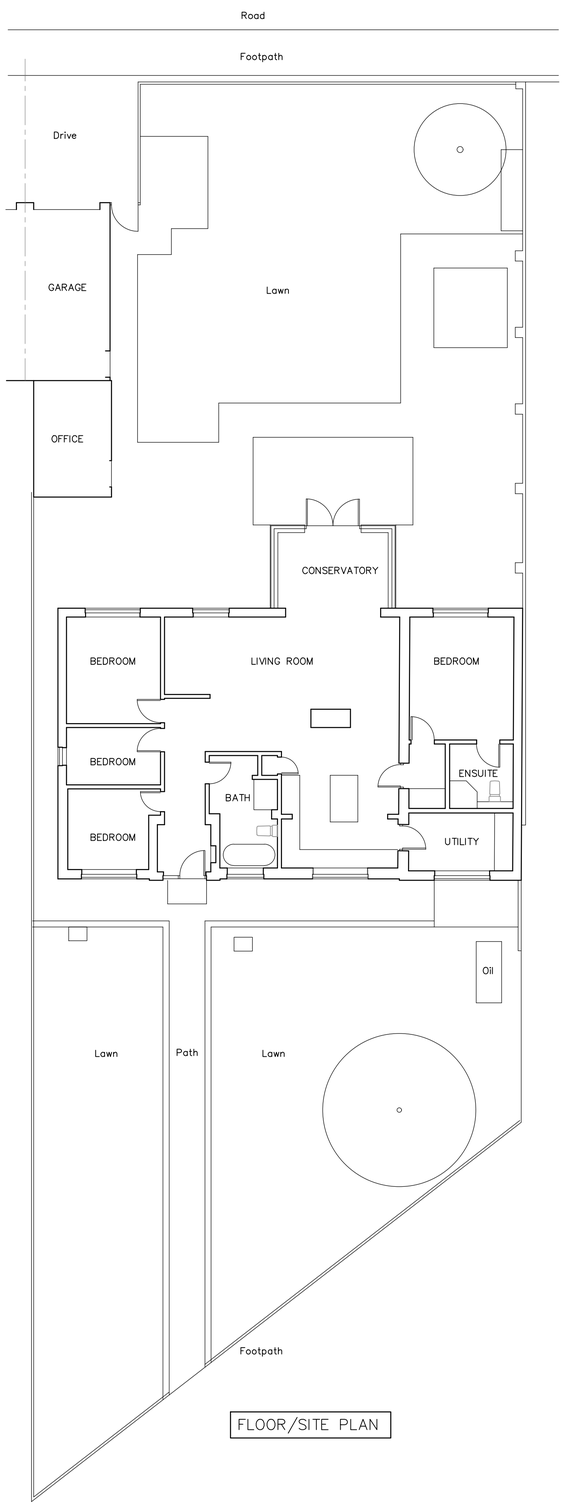

FLOOR/SITE PLAN



NORTH ELEVATION

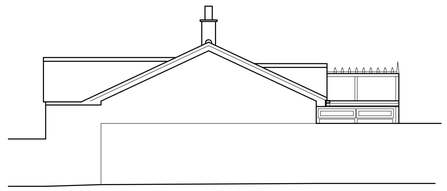

EAST ELEVATION

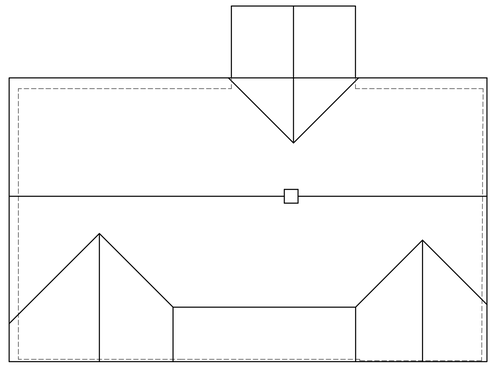

ROOF PLAN

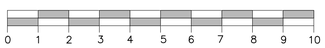



BLOCK PLAN – 1:200

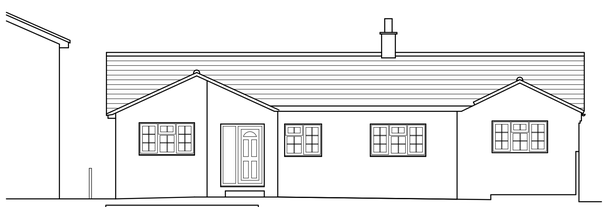

SOUTH ELEVATION

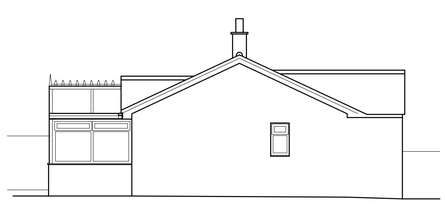

WEST ELEVATION

Rev. Date Description

Copyright Arquitecto Ltd 2023

ARQUITECTO
CHARTERED ARCHITECTS

Project: 25 POYNDER PLACE
HILMARTON
SN11 8SQ

Client: MR & MRS ANGER

Drawing: HOUSE AS EXISTING

Scale: 1:100 @ A1
unless noted differently

Date: Sept 2023

Drawing Number: 2305/PL1

Arquitecto Ltd
Cambridge House, Henry Street,
Bath, BA1 1JS
01225 684501 admin@arqto.co.uk