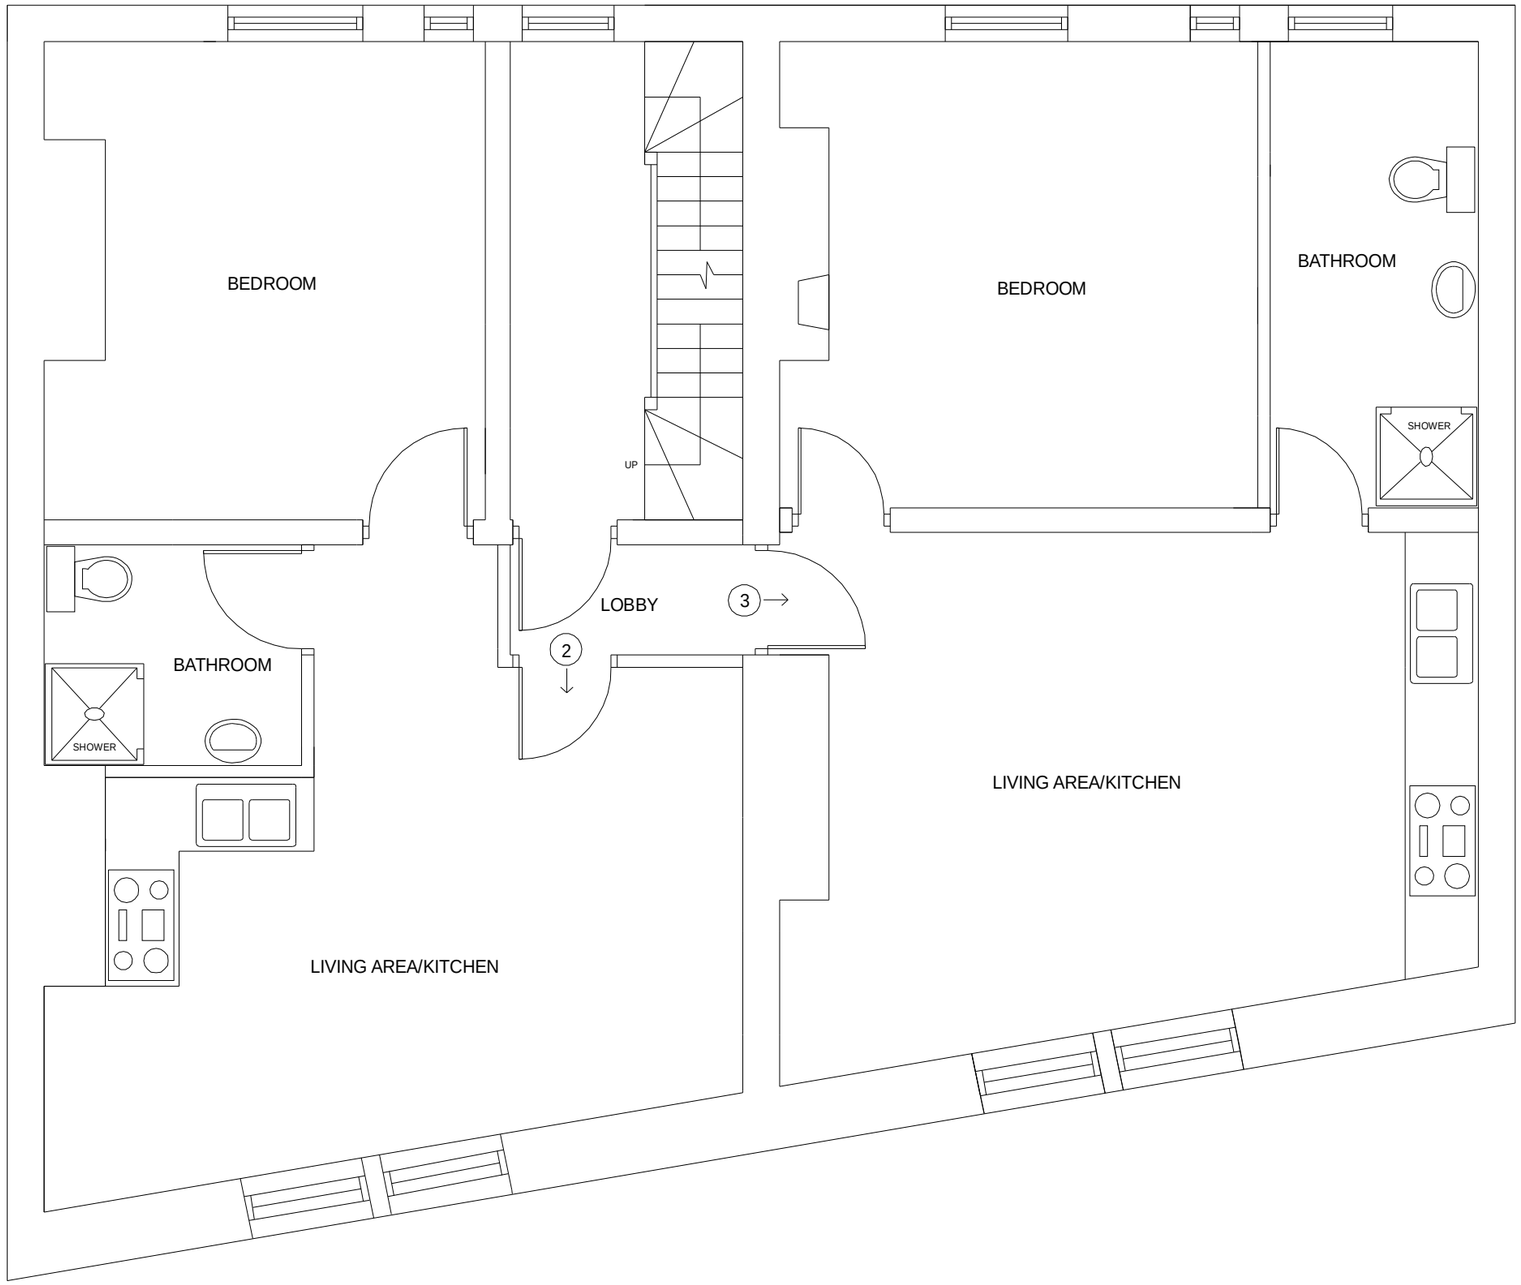

0 1 2 3 4m

Willis & Co.

Chartered Town Planners
30 The Causeway, Chippenham, Wiltshire, SN15 3DB.
Telephone: 01249 444975 Facsimile: 01249 655556
Email: Willisplan@aol.com

Client; S. C. Hornby.
Title; 56 & 57 Market Place, Chippenham, Wiltshire.

Second floor plan as proposed.

Scale; 1:50 @ A3 **Date;** September 2023 **Drawing no;** SC-JH-04.4

This drawing is copyright and may not be reproduced, in whole or part, without the express consent of Willis & Co.
Reproduced from the Ordnance Survey map with the permission of the Controller of Her Majesty's Stationery Office, Licence Number AL 51841A/0001