A2 PRINT

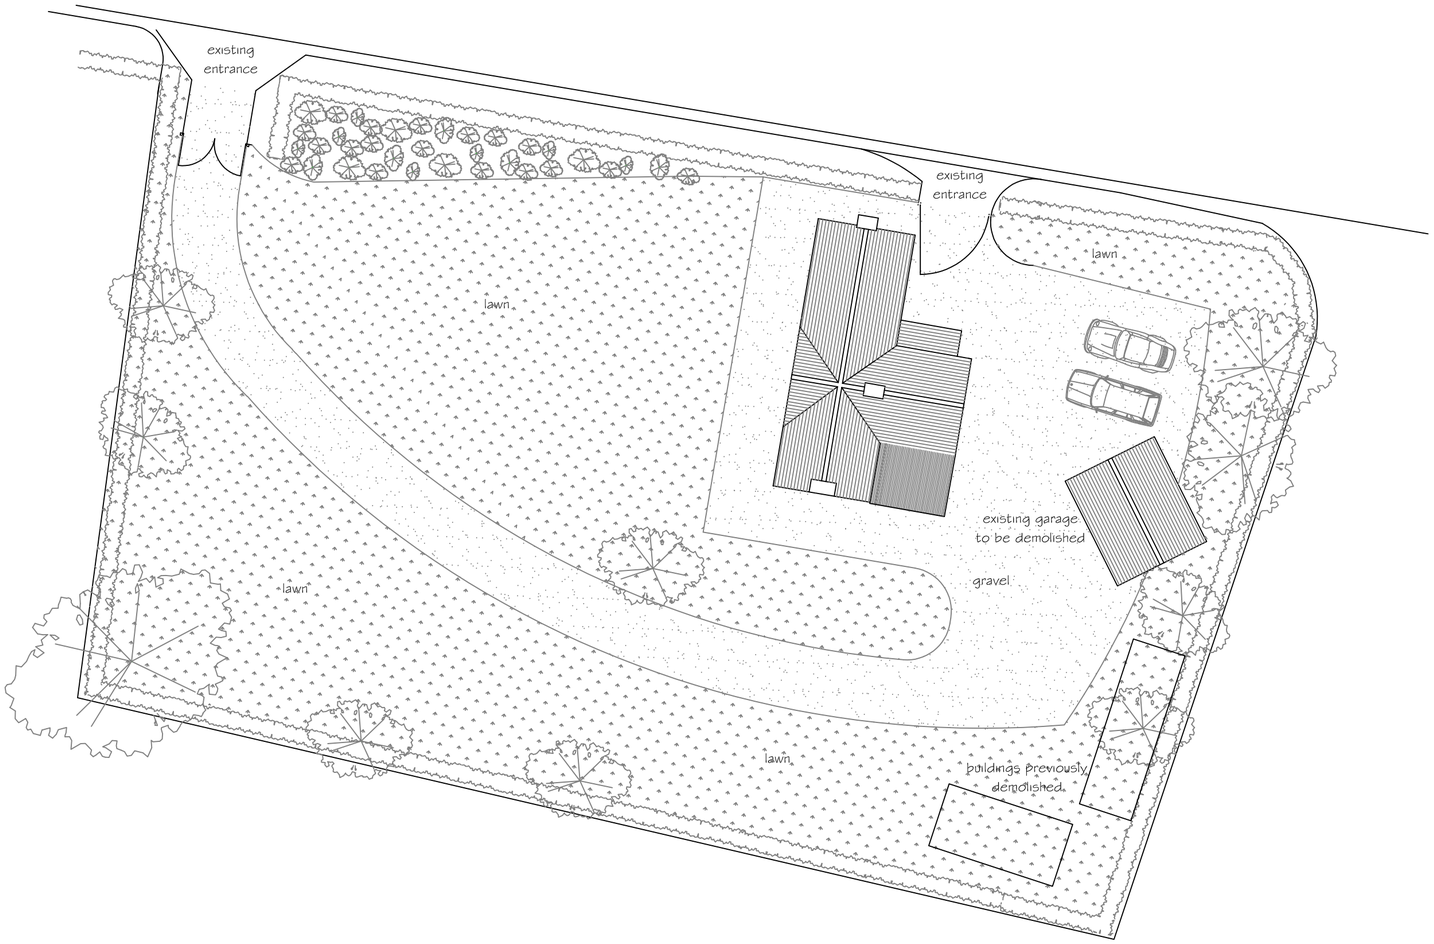


SITE PLAN 1:200

0 1 2 3 4 5 10 20

scale bar 1:200

SJF PLANNING
& DESIGN SERVICE

01225 782078 simonnearthebell@gmail.com

| | |
|---|---|
| PROPOSED | EXTENSIONS TO HOUSE & DETACHED GARAGE WORKSHOP BUILDING |
| CLIENT | MR & MRS J HADDOCK |
| LOCATION | GLEBE COTTAGE<br>STOCKTON<br>BA12 0SE |
| TITLE | EXISTING BLOCK PLAN 1:200 |

| DRG NO | ISSUE | DATE |
|---|---|---|
| 2328-5 | 1 | AUG 2023 |

A2 PRINT