
Location Plan

Site Address: **Furze Farm, Sherfield English Road, Landford, SP5 2BD**

PlanningPortal

Date Produced: **04-Oct-2023**

Scale: **1:1250 @A3**

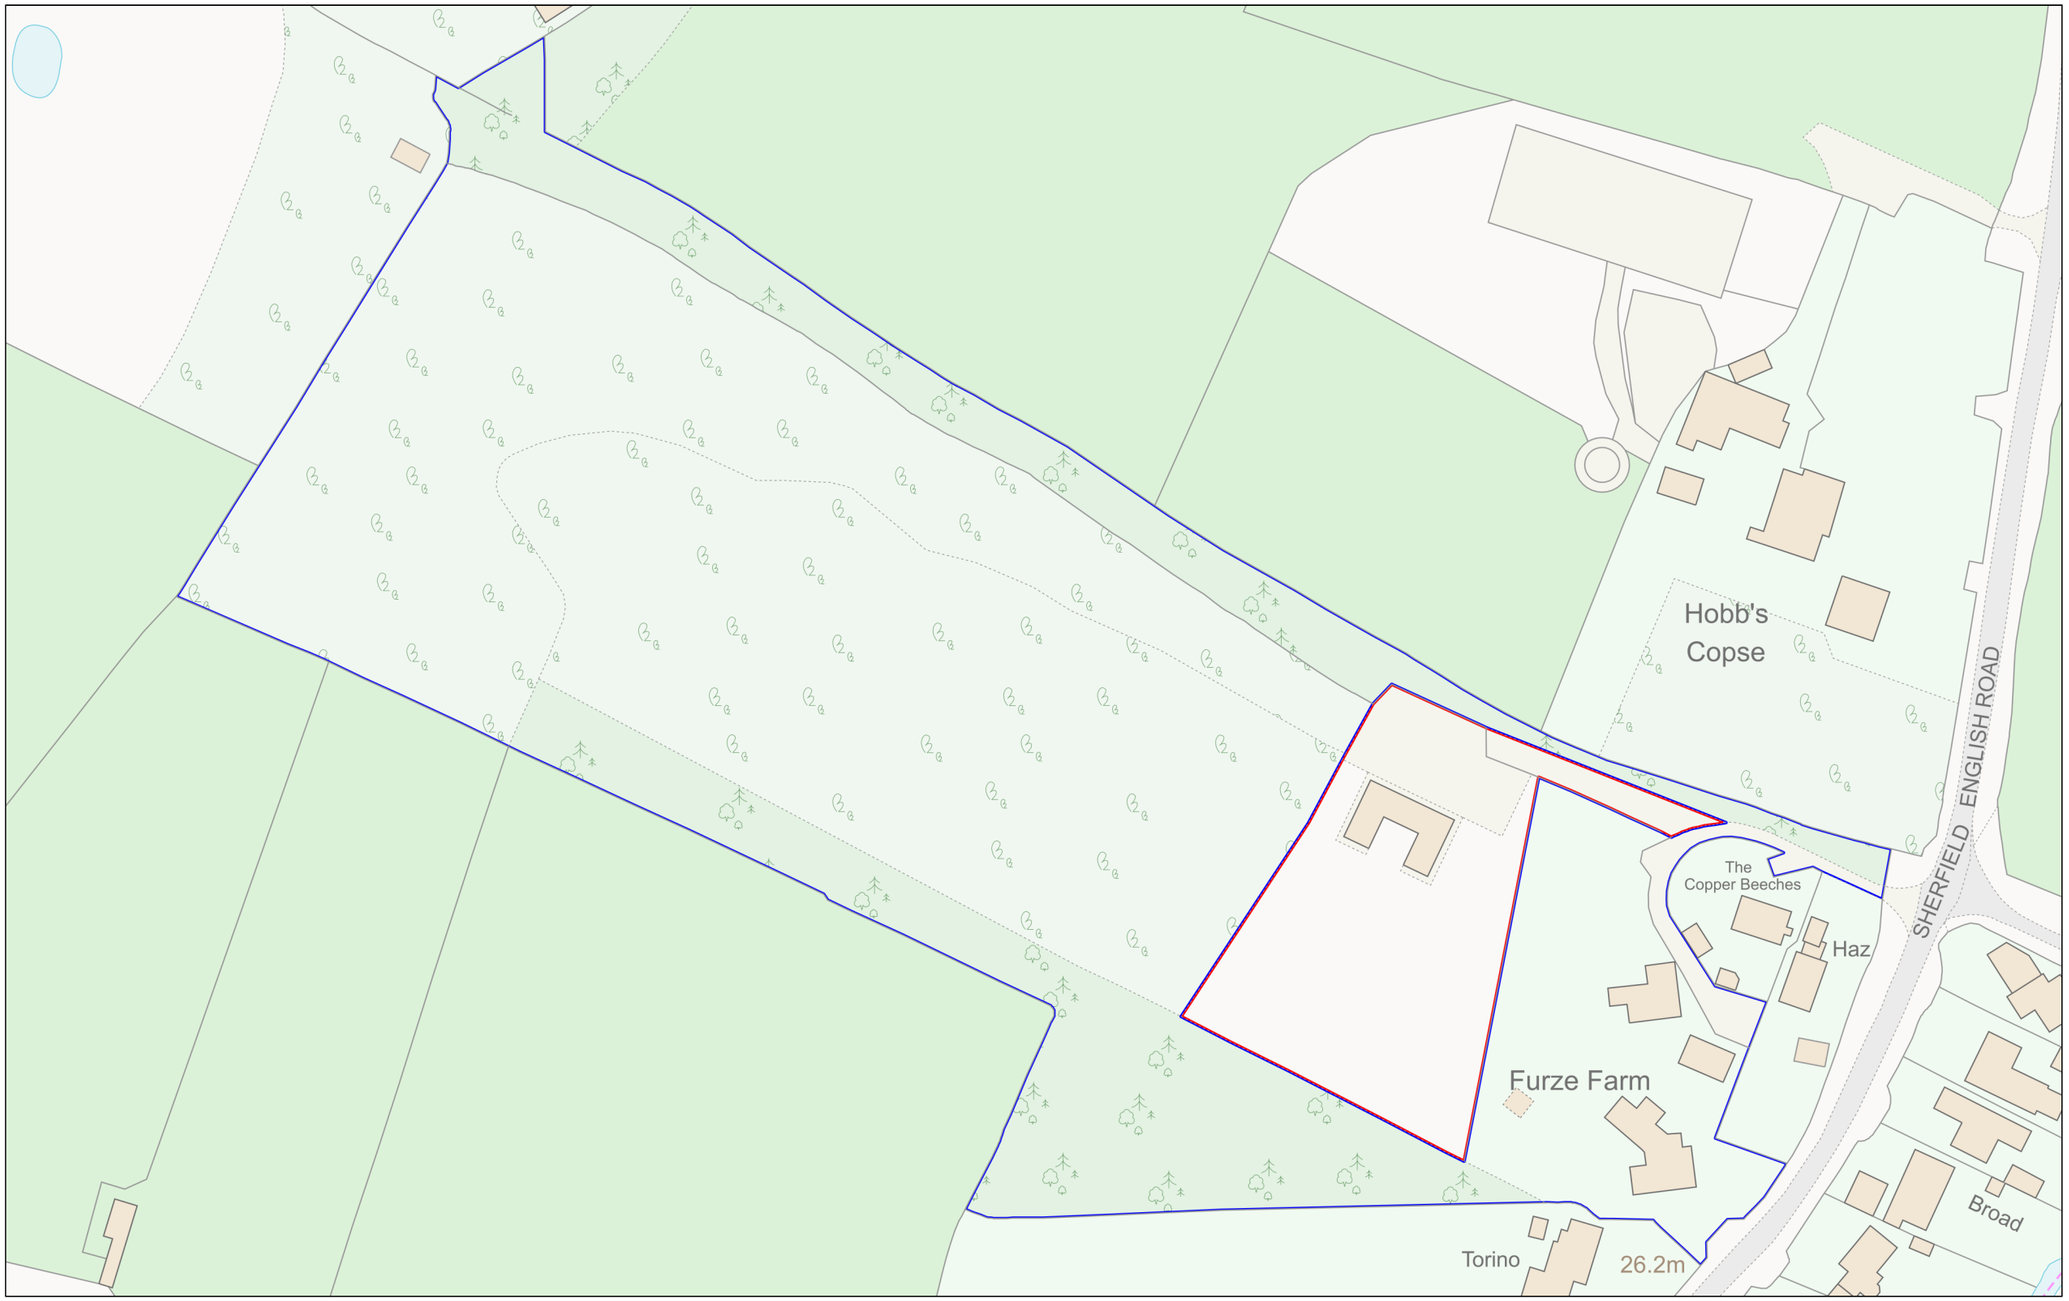

N

Planning Portal Reference: **PP-12504256v1**

0 50

Metres

Powered By TerraQuest

© Crown copyright and database rights 2023 OS 100042766