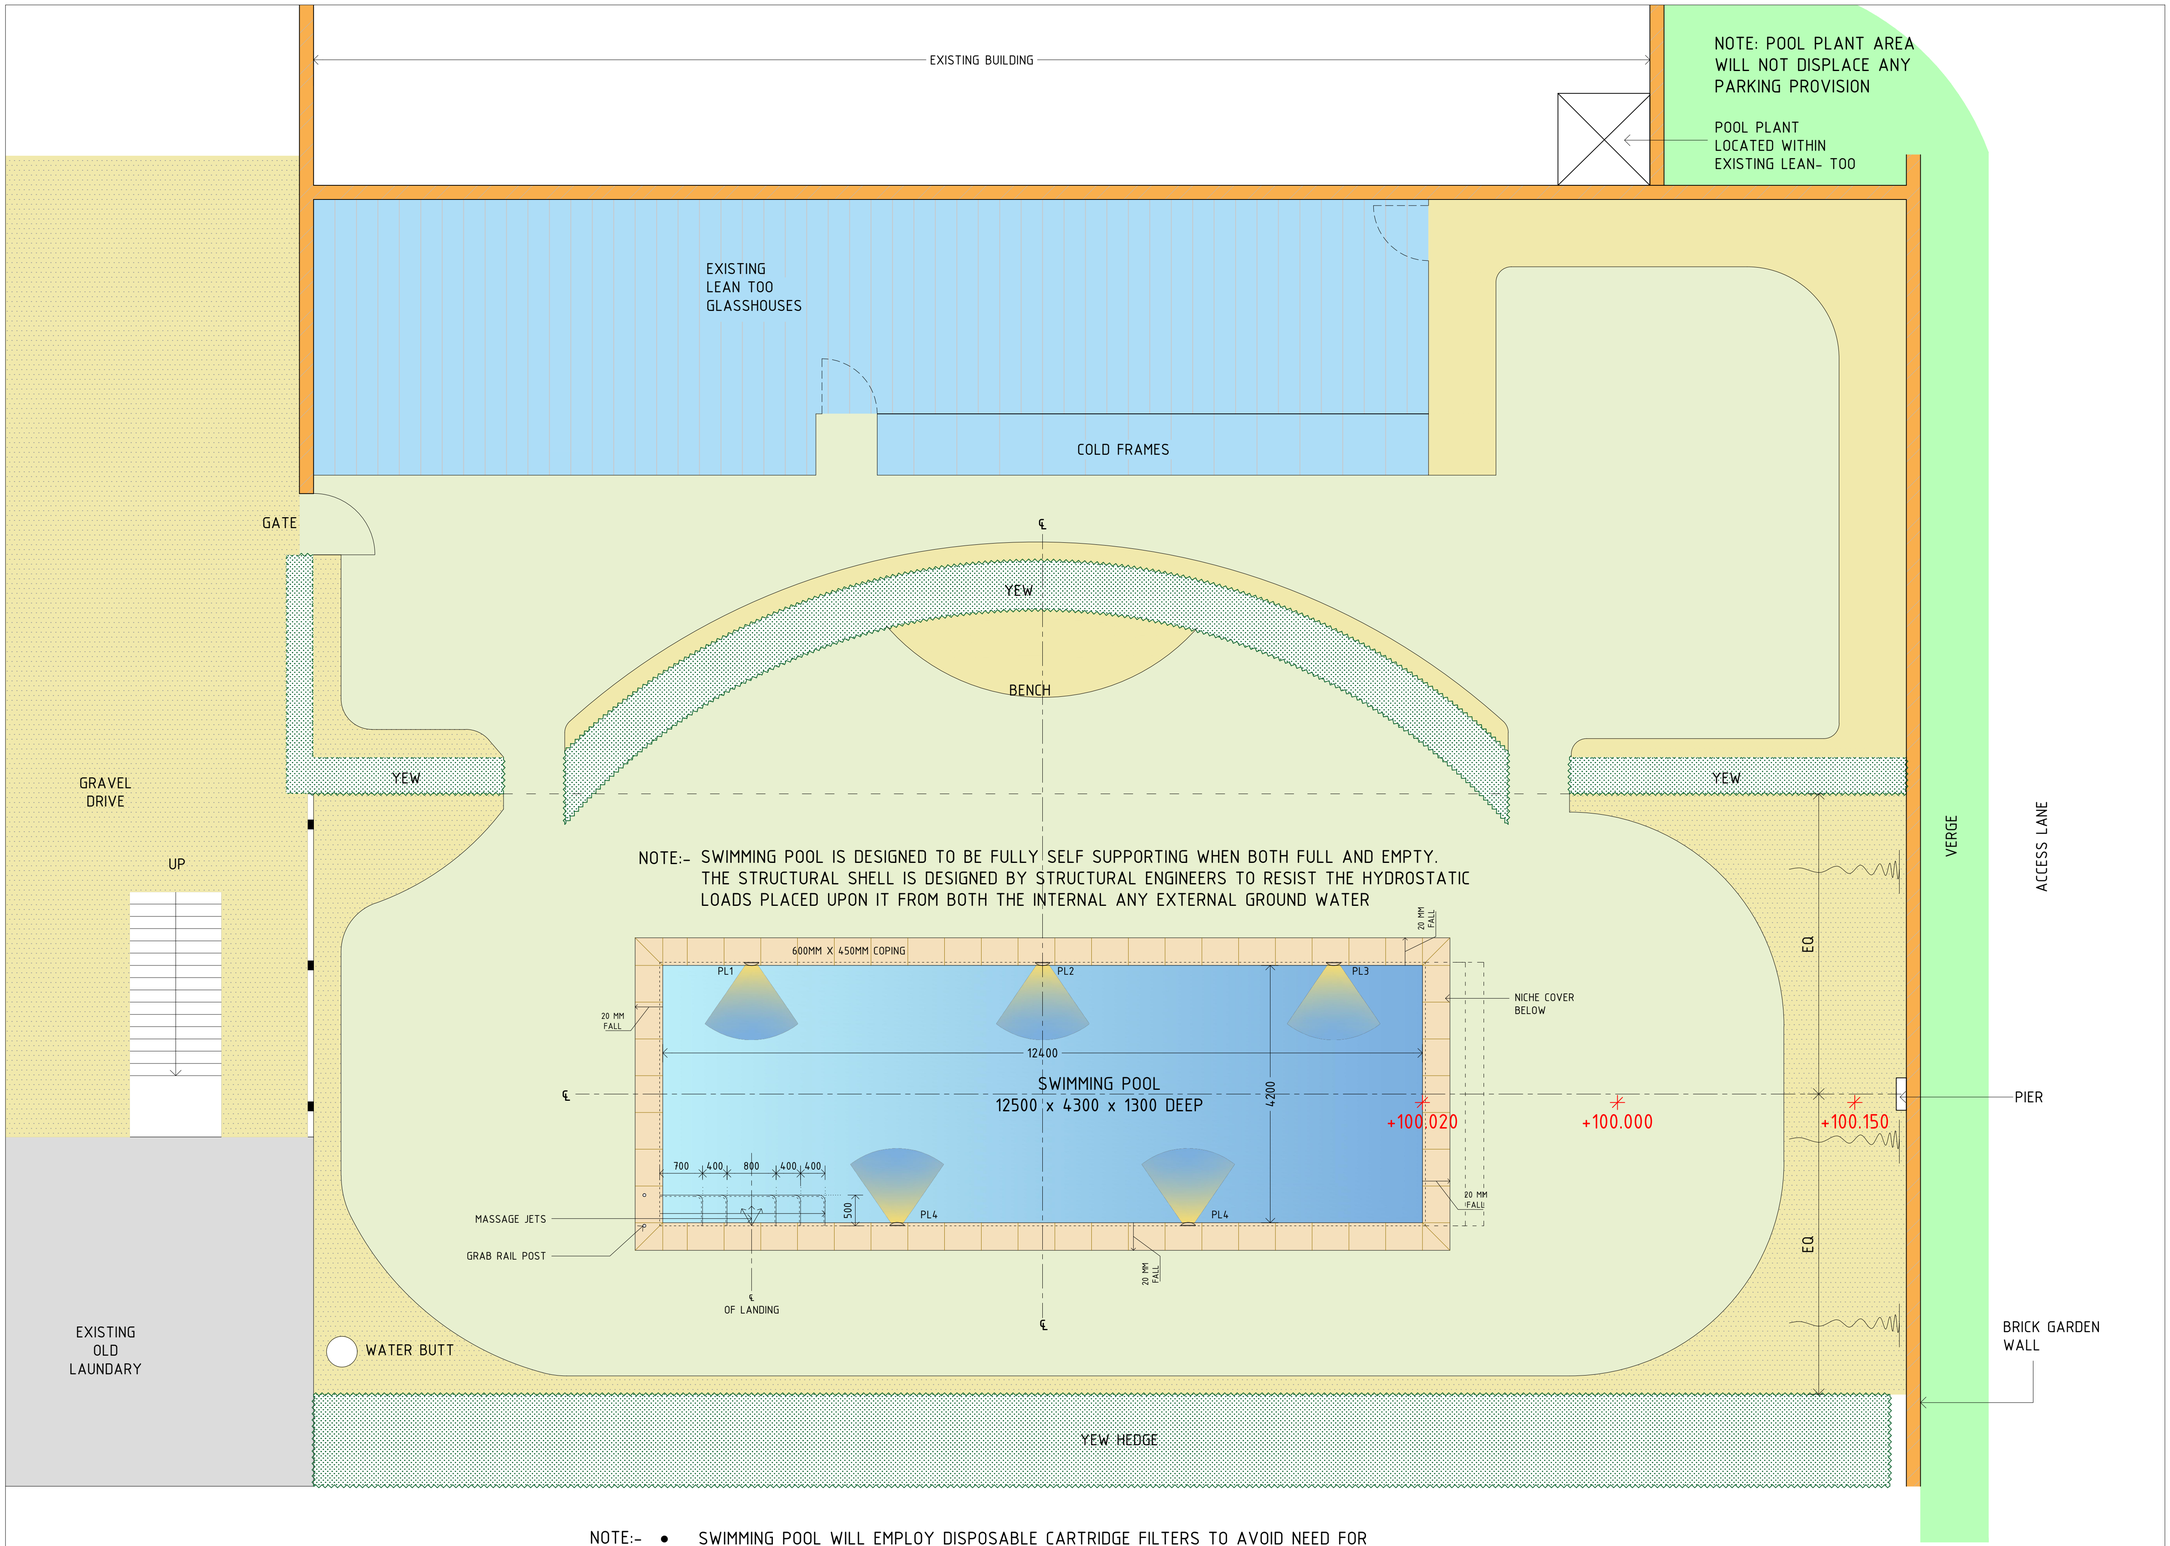

NOTE:-
- SWIMMING POOL WILL EMPLOY DISPOSABLE CARTRIDGE FILTERS TO AVOID NEED FOR BACKWASHING.
- SWIMMING POOL WILL BE SANITISED USING ON LAMP TECHNOLOGY WITH NO OTHER CHEMICAL ADDITIVES.
- ANY REQUIREMENTS TO EMPTY THE POOL WILL BE DEALT WITH BY EMPLOYING A TANKER.

DP003 - C - 1:50 - PROPOSED SWIMMING POOL GA PLAN - THE COOK HOUSE DAUNTSEY PARK

NORTH

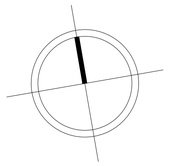

SCALE BAR

1000 — 2000

REV	NOTES	DRAWN	CHECK	DATE
A	UPDATED TO PLANNING STATUS	LA	MP	2023.08.25
B	UPDATED TO PLANNING STATUS	LA	MP	2023.09.25
C	UPDATED TO PLANNING STATUS	LA	MP	2023.10.03

PLANNING

POOL ARCHITECTURE

CLIENT
-

PROJECT
THE COOK HOUSE, DAUNTSEY PARK, DAUNTSEY, SN154HT

TITLE
PROPOSED SWIMMING POOL GA PLAN

NUMBER	REVISION
DP003	C
DATE	DRAWN BY
2023.03.14	LA
SCALE	SIZE
1:50	A1