Extension Replacing Conservatory

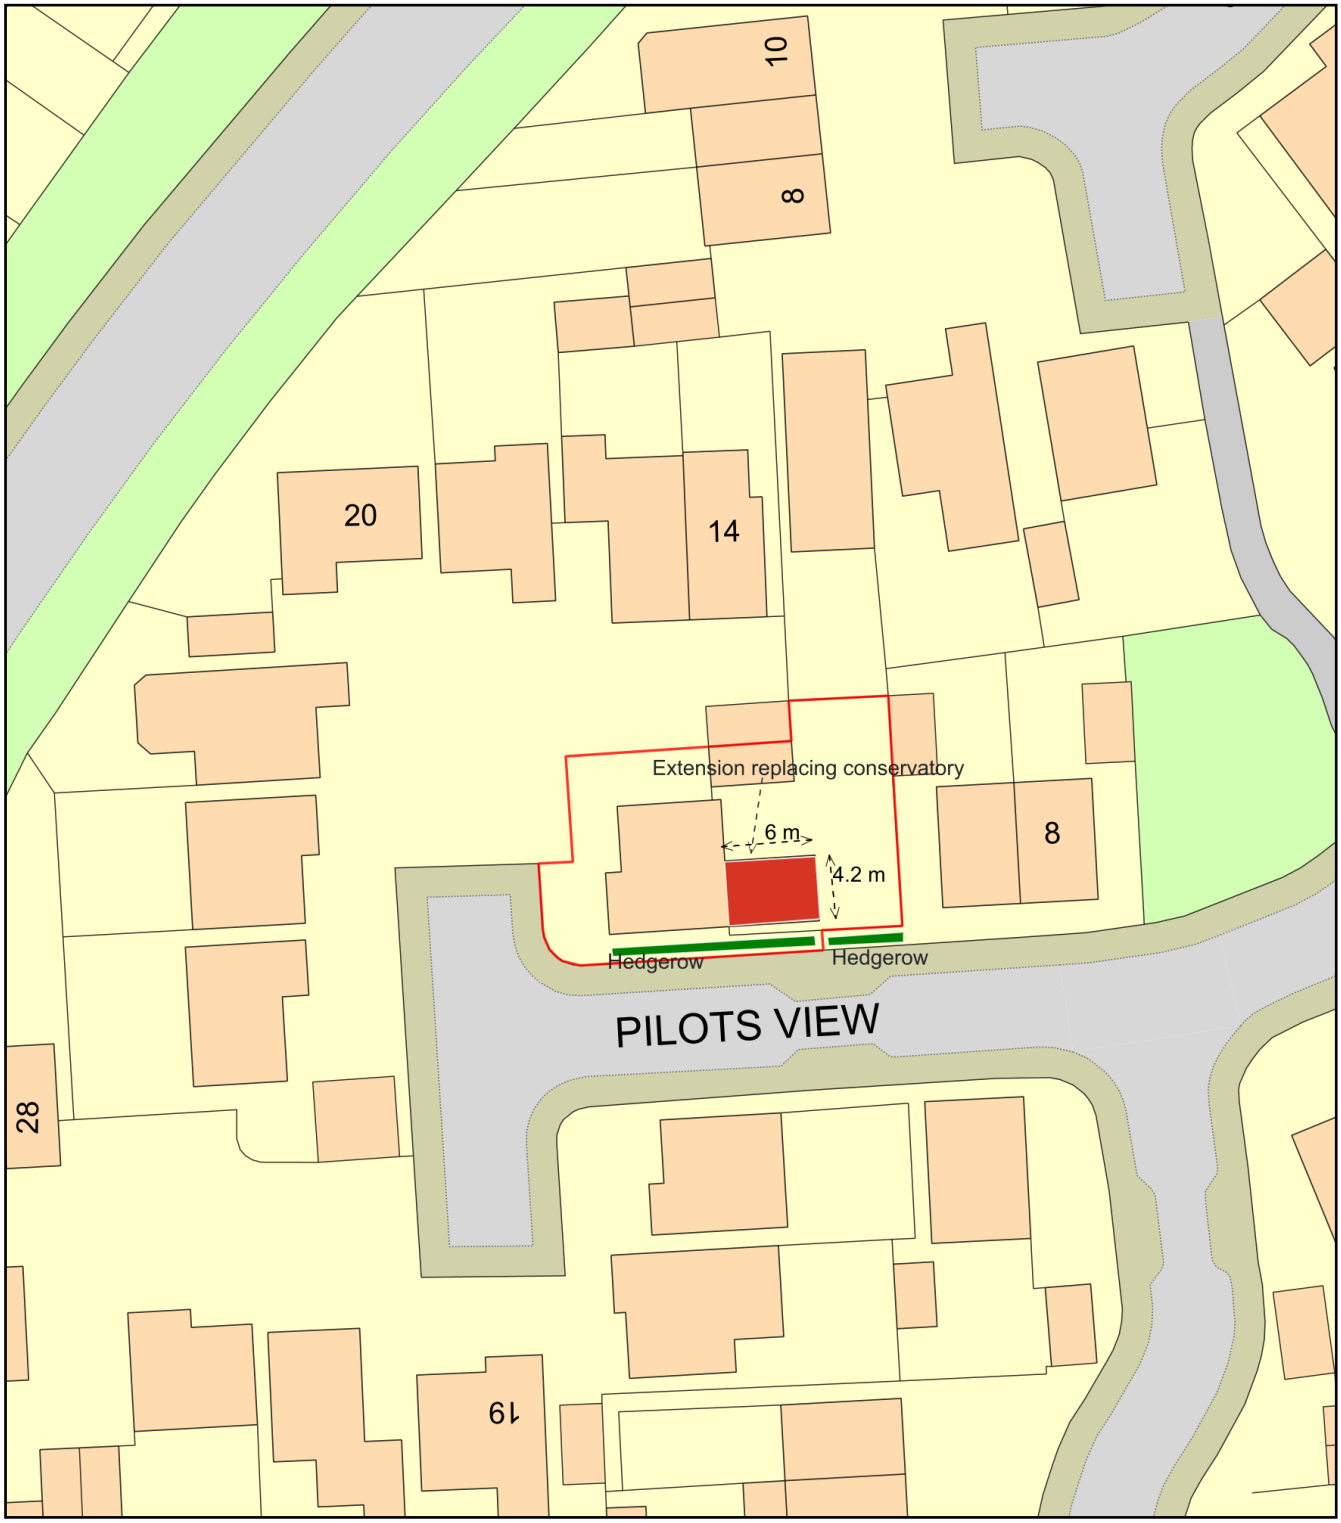

0 20
Metres

N

ReQuestaPlan

Plan Produced for: Simon Crosse

Date Produced: 03 Oct 2023

Plan Reference Number: TQRQM23250185303454

Scale: 1:500 @ A4

© Crown copyright and database rights 2023 OS 100042766