
PP-12220811 - Drybeck, Beckhampton, Wiltshire, SN8 1QJ

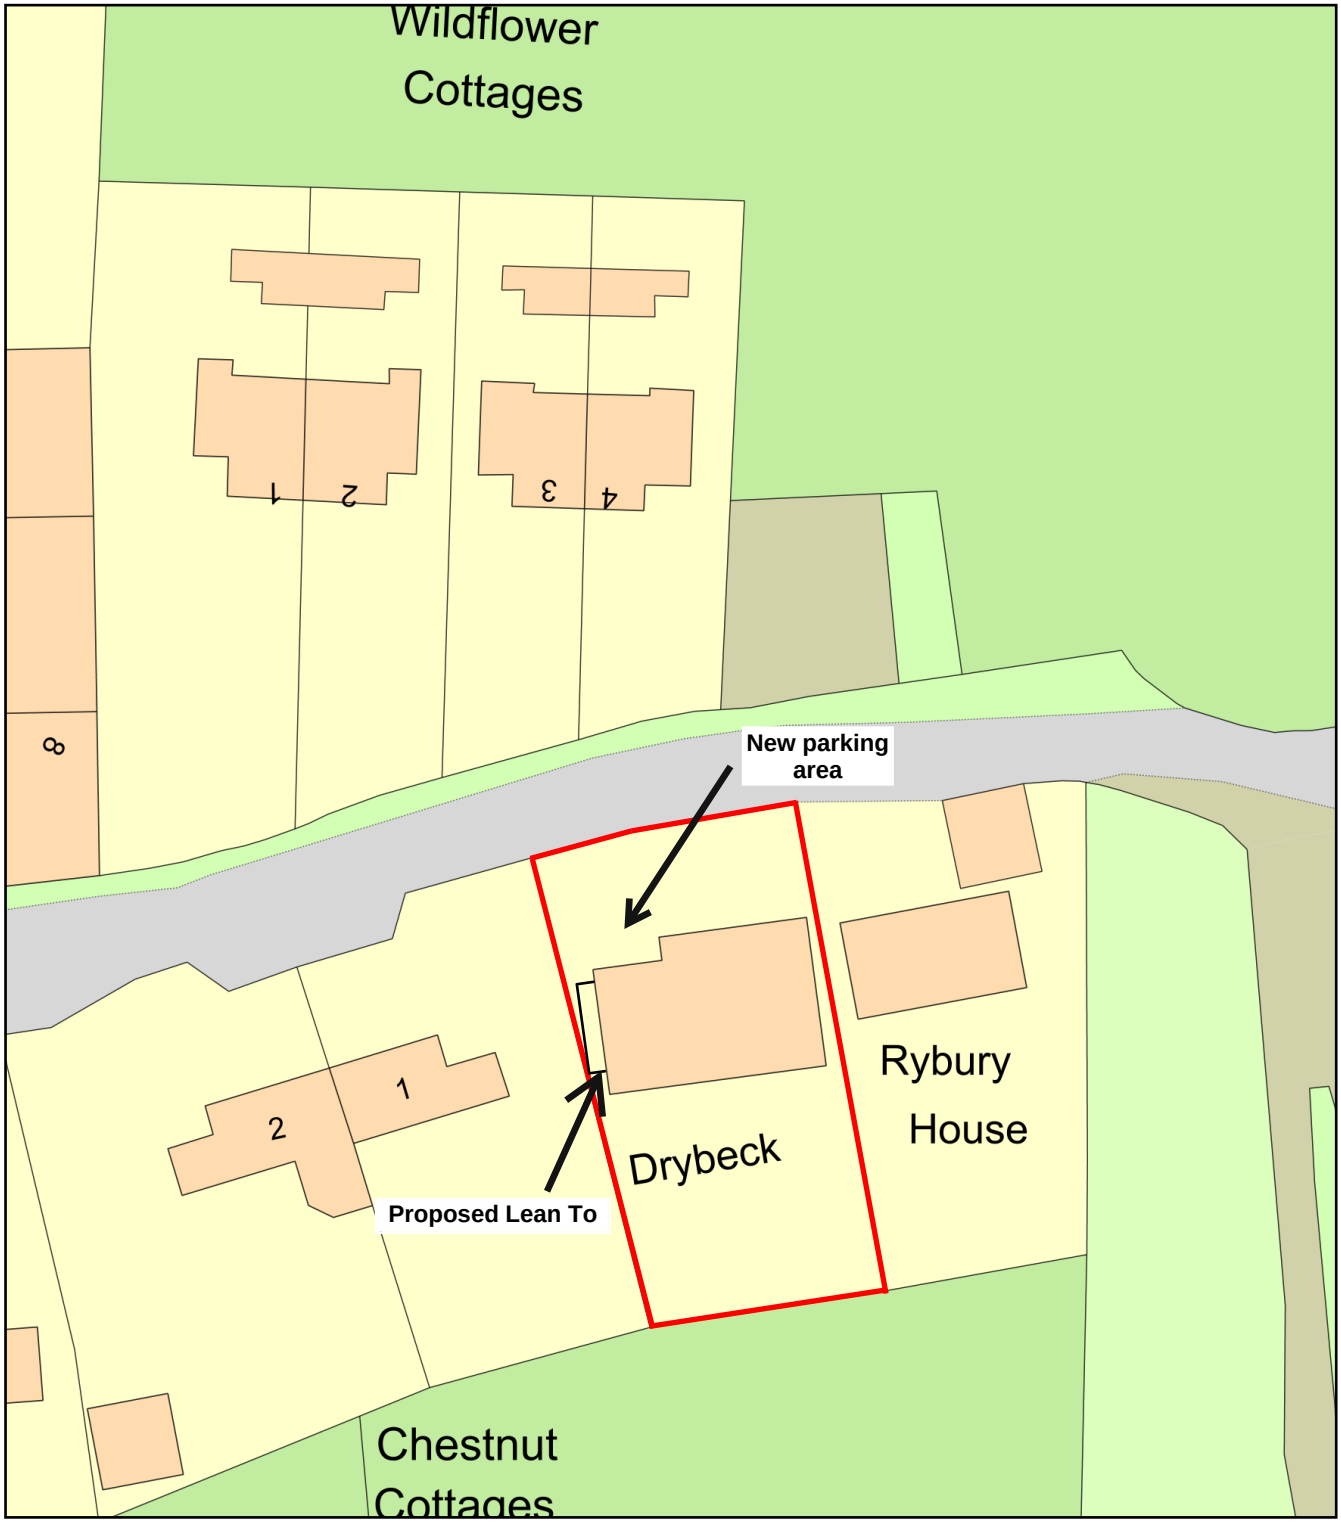

0 20
Metres

N

ReQuestaPlan

Plan Produced for: Matthew Peck

Date Produced: 10 Aug 2023

Plan Reference Number: TQRQM23222134206927

Scale: 1:500 @ A4

© Crown copyright and database rights 2023 OS 100042766