DRAWING NO.
3376/1

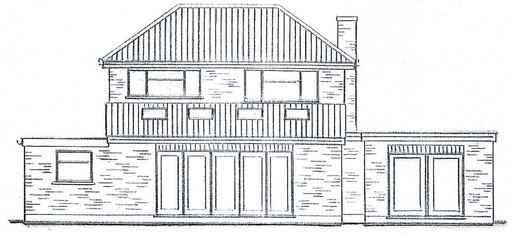

EXISTING REAR ELEVATION

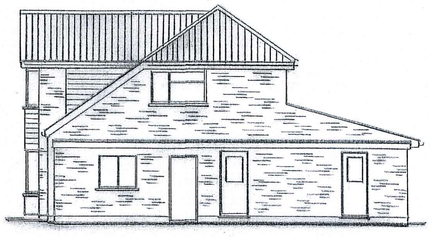

EXISTING SIDE ELEVATION

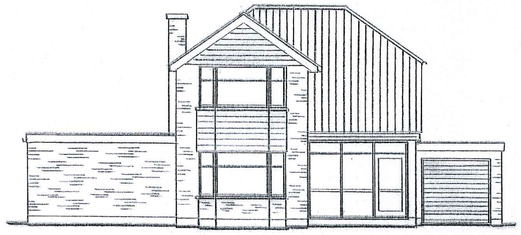

EXISTING FRONT ELEVATION

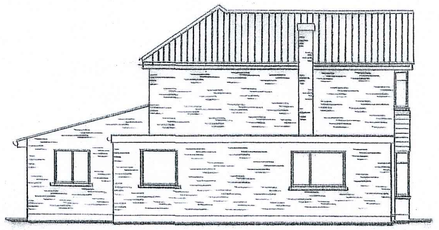

EXISTING SIDE ELEVATION

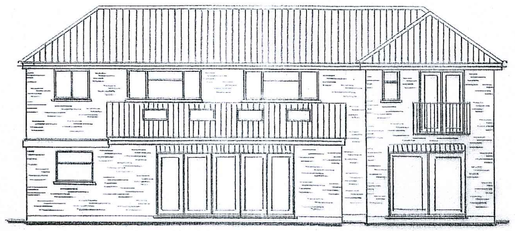

PROPOSED REAR ELEVATION

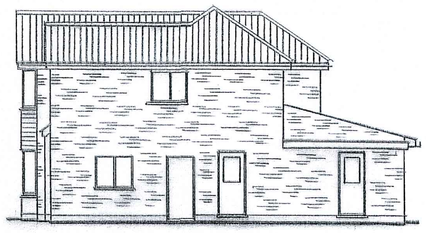

PROPOSED SIDE ELEVATION

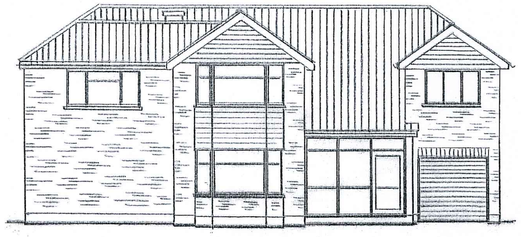

PROPOSED FRONT ELEVATION

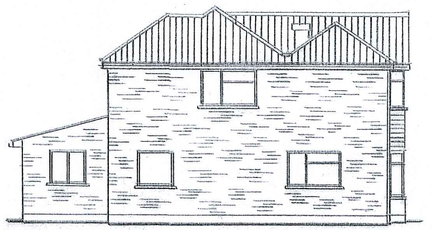

PROPOSED SIDE ELEVATION

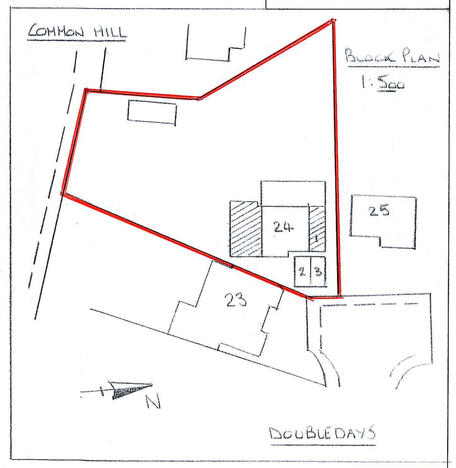

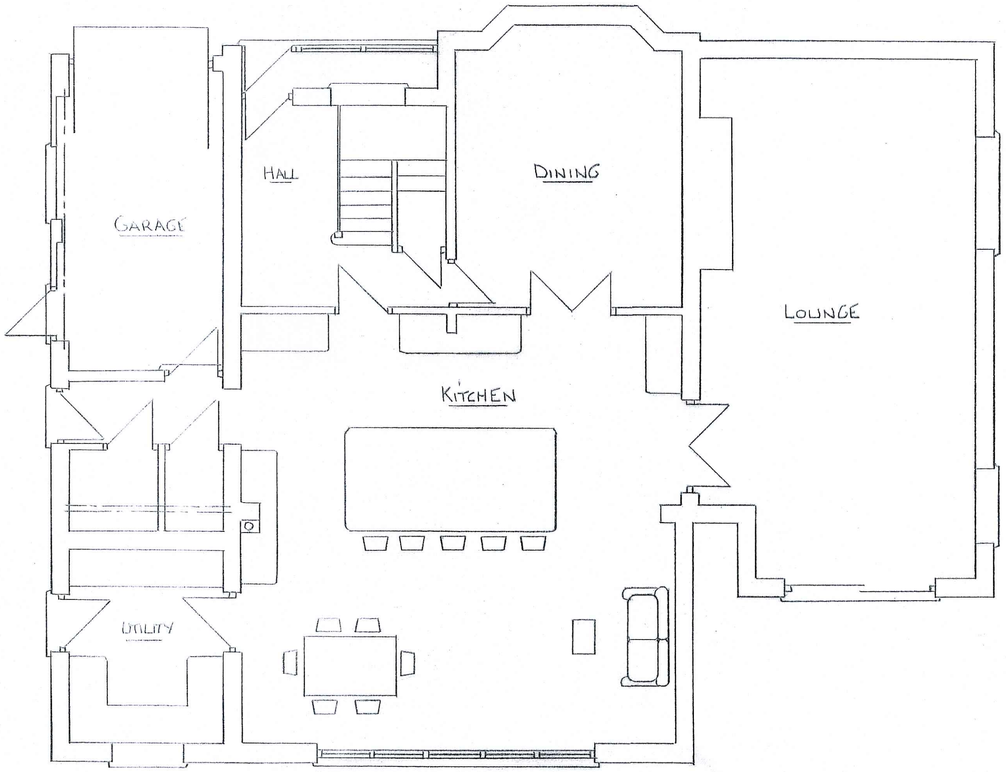

PROPOSED/EXISTING GROUND FLOOR

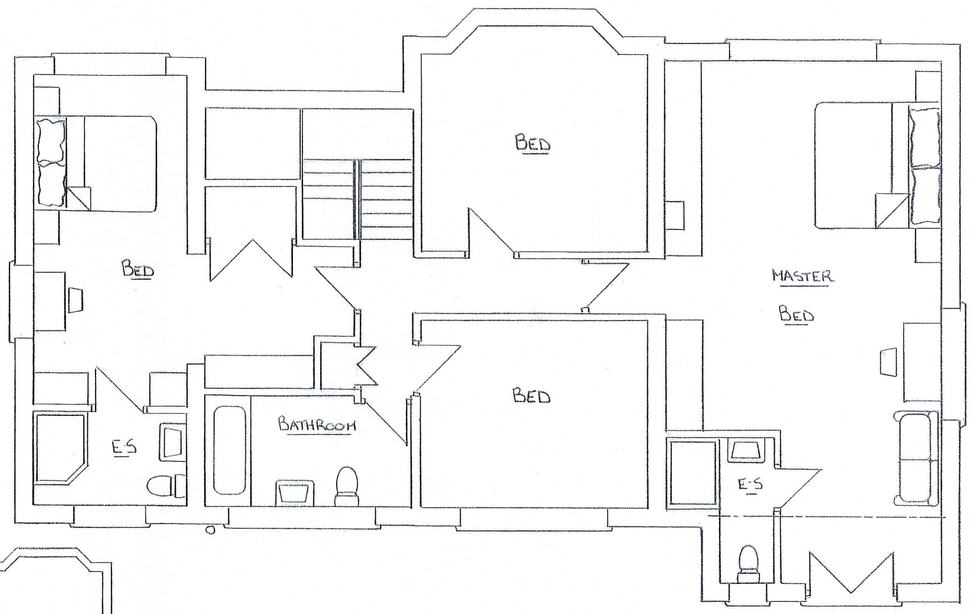

PROPOSED FIRST FLOOR

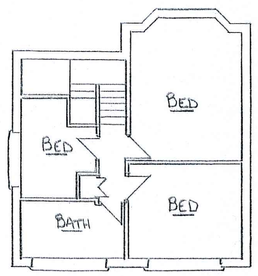

EXISTING FIRST FLOOR

SCALE 1:100
0 10m
0 1 2 3 4 5 6 7 8 9 10m
SCALE 1:50

SCALE 1:500
0 30m

NIGEL PACKER
DESIGN TEAM
TEL.NO. 07906 141845
email: nigelpacker@ymail.com

SCALE.
1:50 1:100

DATE.
SEPT 2023

DESCRIPTION.
PROPOSED SIDE EXTENSIONS
AT 24 DOUBLEDAYS
FOR MR & MRS BARRETT

DRAWING NO.
3376/1

DRAWING SIZE A1