Existing Shopfront elevation

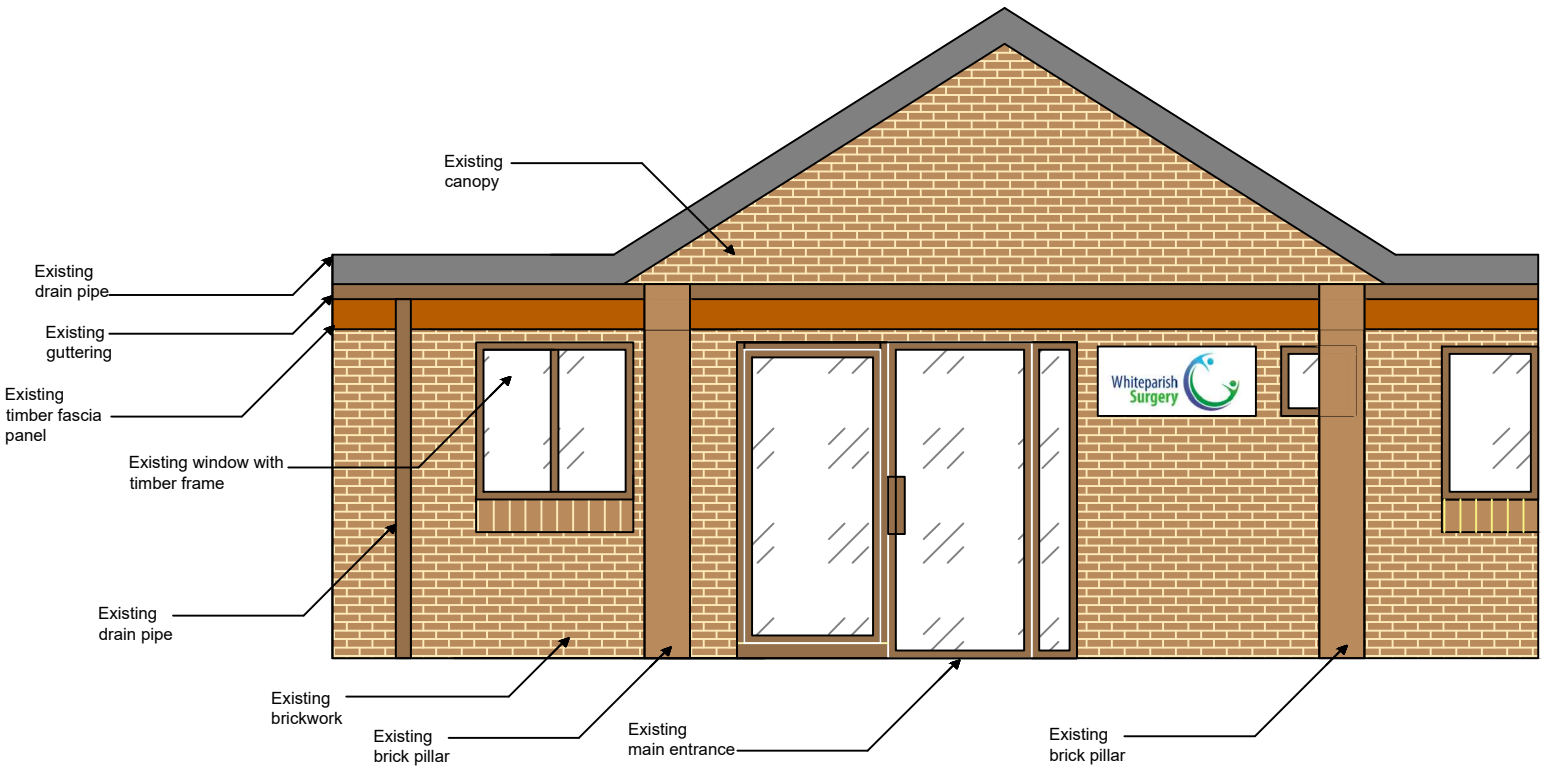

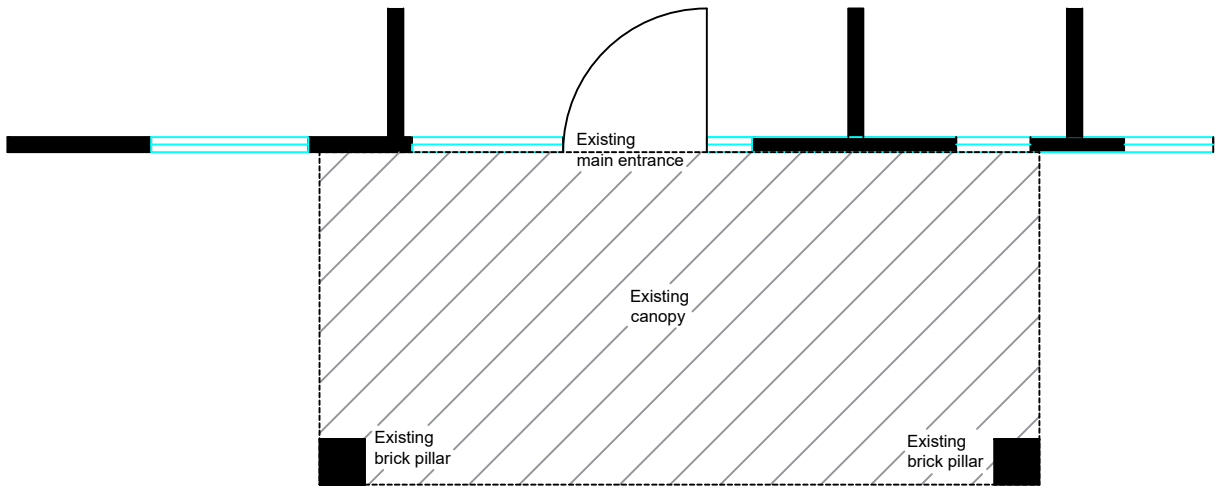

Scale Ruler in metres

0
1
2
3
4
5
6

Existing Shopfront - side elevation

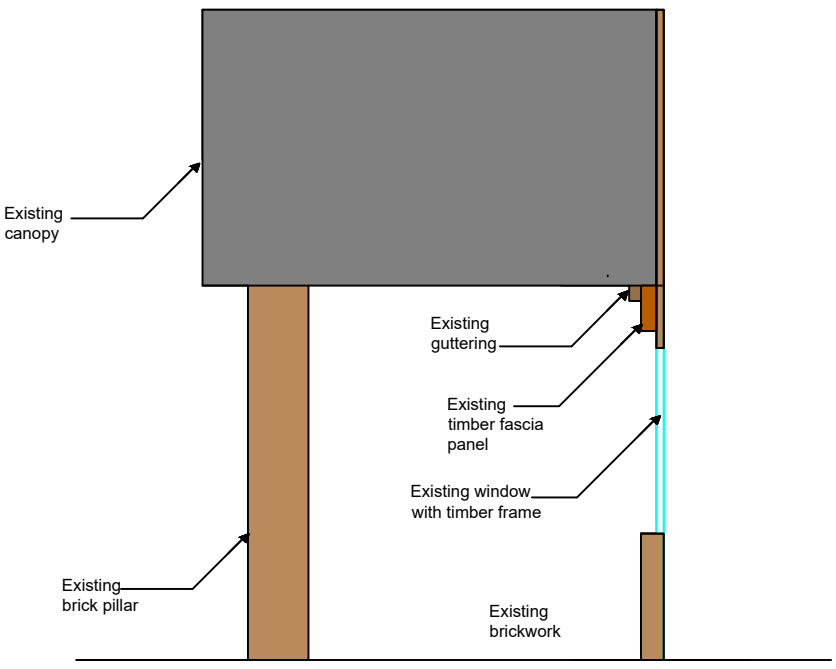

Whiteparish

September 2023

Scale 1:50 @ A3

C.Burton

Drawing 1

MI Design Consultant

Note: Any design work provided is chargeable if used by another third party