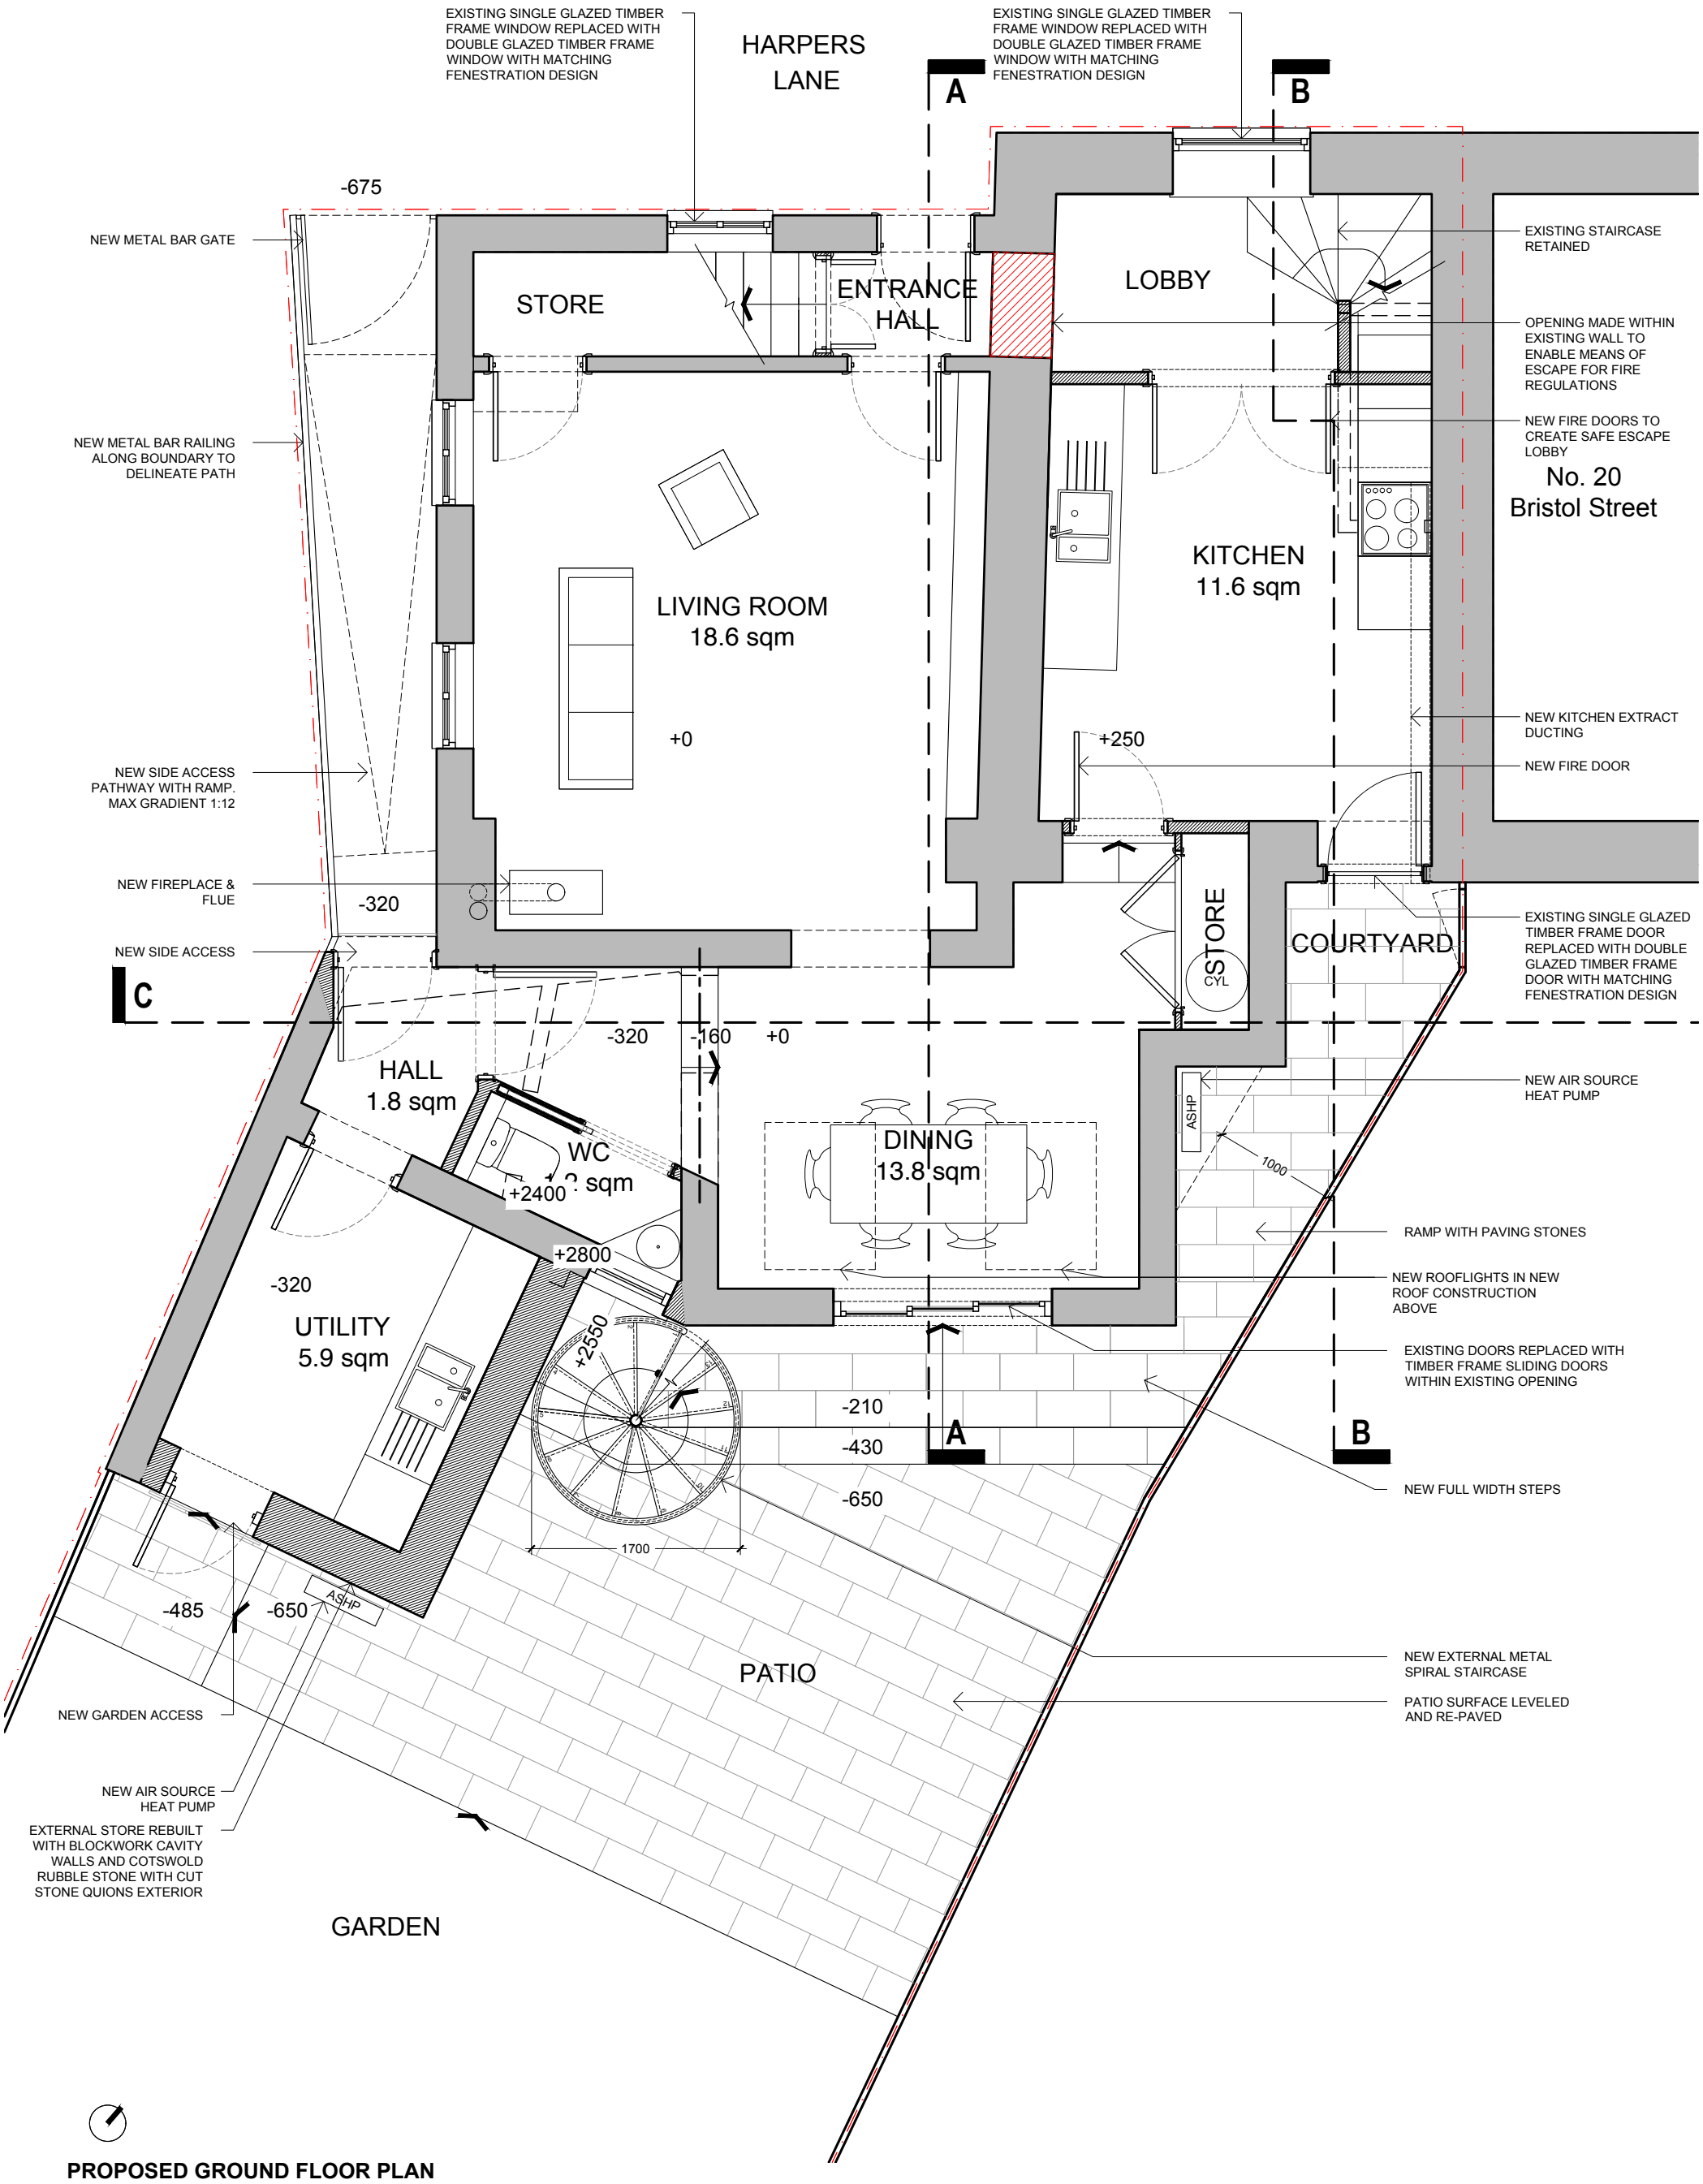


PROPOSED GROUND FLOOR PLAN

SCALE 1:50

1: 50 — 0 0.5 1 1.5 2 2.5m

NOTES

These drawings are for planning purposes only. Dimensions for construction are not to be taken from the drawings. All dimensions are to be checked onsite.

KEY

- EXISTING STRUCTURE RETAINED
- PROPOSED / NEW STRUCTURE
- STRUCTURE REMOVED
- PROPOSED STEEL BEAM OVERHEAD
- OUTLINE OF STRUCTURE OVERHEAD
- PROTECTED ESCAPE ROUTE
- BOUNDARY

REV	DATE	DESCRIPTION
B	23/08/2023	Addition of External Stair
A	20/04/2023	For Planning Application
-	30/01/2023	For Comment

PROJECT TITLE
22 Bristol Street
Malmesbury
Wiltshire
SN16 0AX

CLIENT
Melissa Pearson

DRAWING ISSUE
FOR PLANNING

DRAWING TITLE
Proposed Ground Floor Plan

SCALE 1:50 @ A3 | DRAWN CR
DATE 20/04/2023 | CHECKED CR
DWG NO. 2106_110 | REVISION B

Clare Reid Architects
24 Pickwick, Corsham, SN13 0HZ
T: 07789 757 432
E: clare@clarereidarchitects.co.uk

© Clare Reid Architects. All rights reserved. Including the right of reproduction.