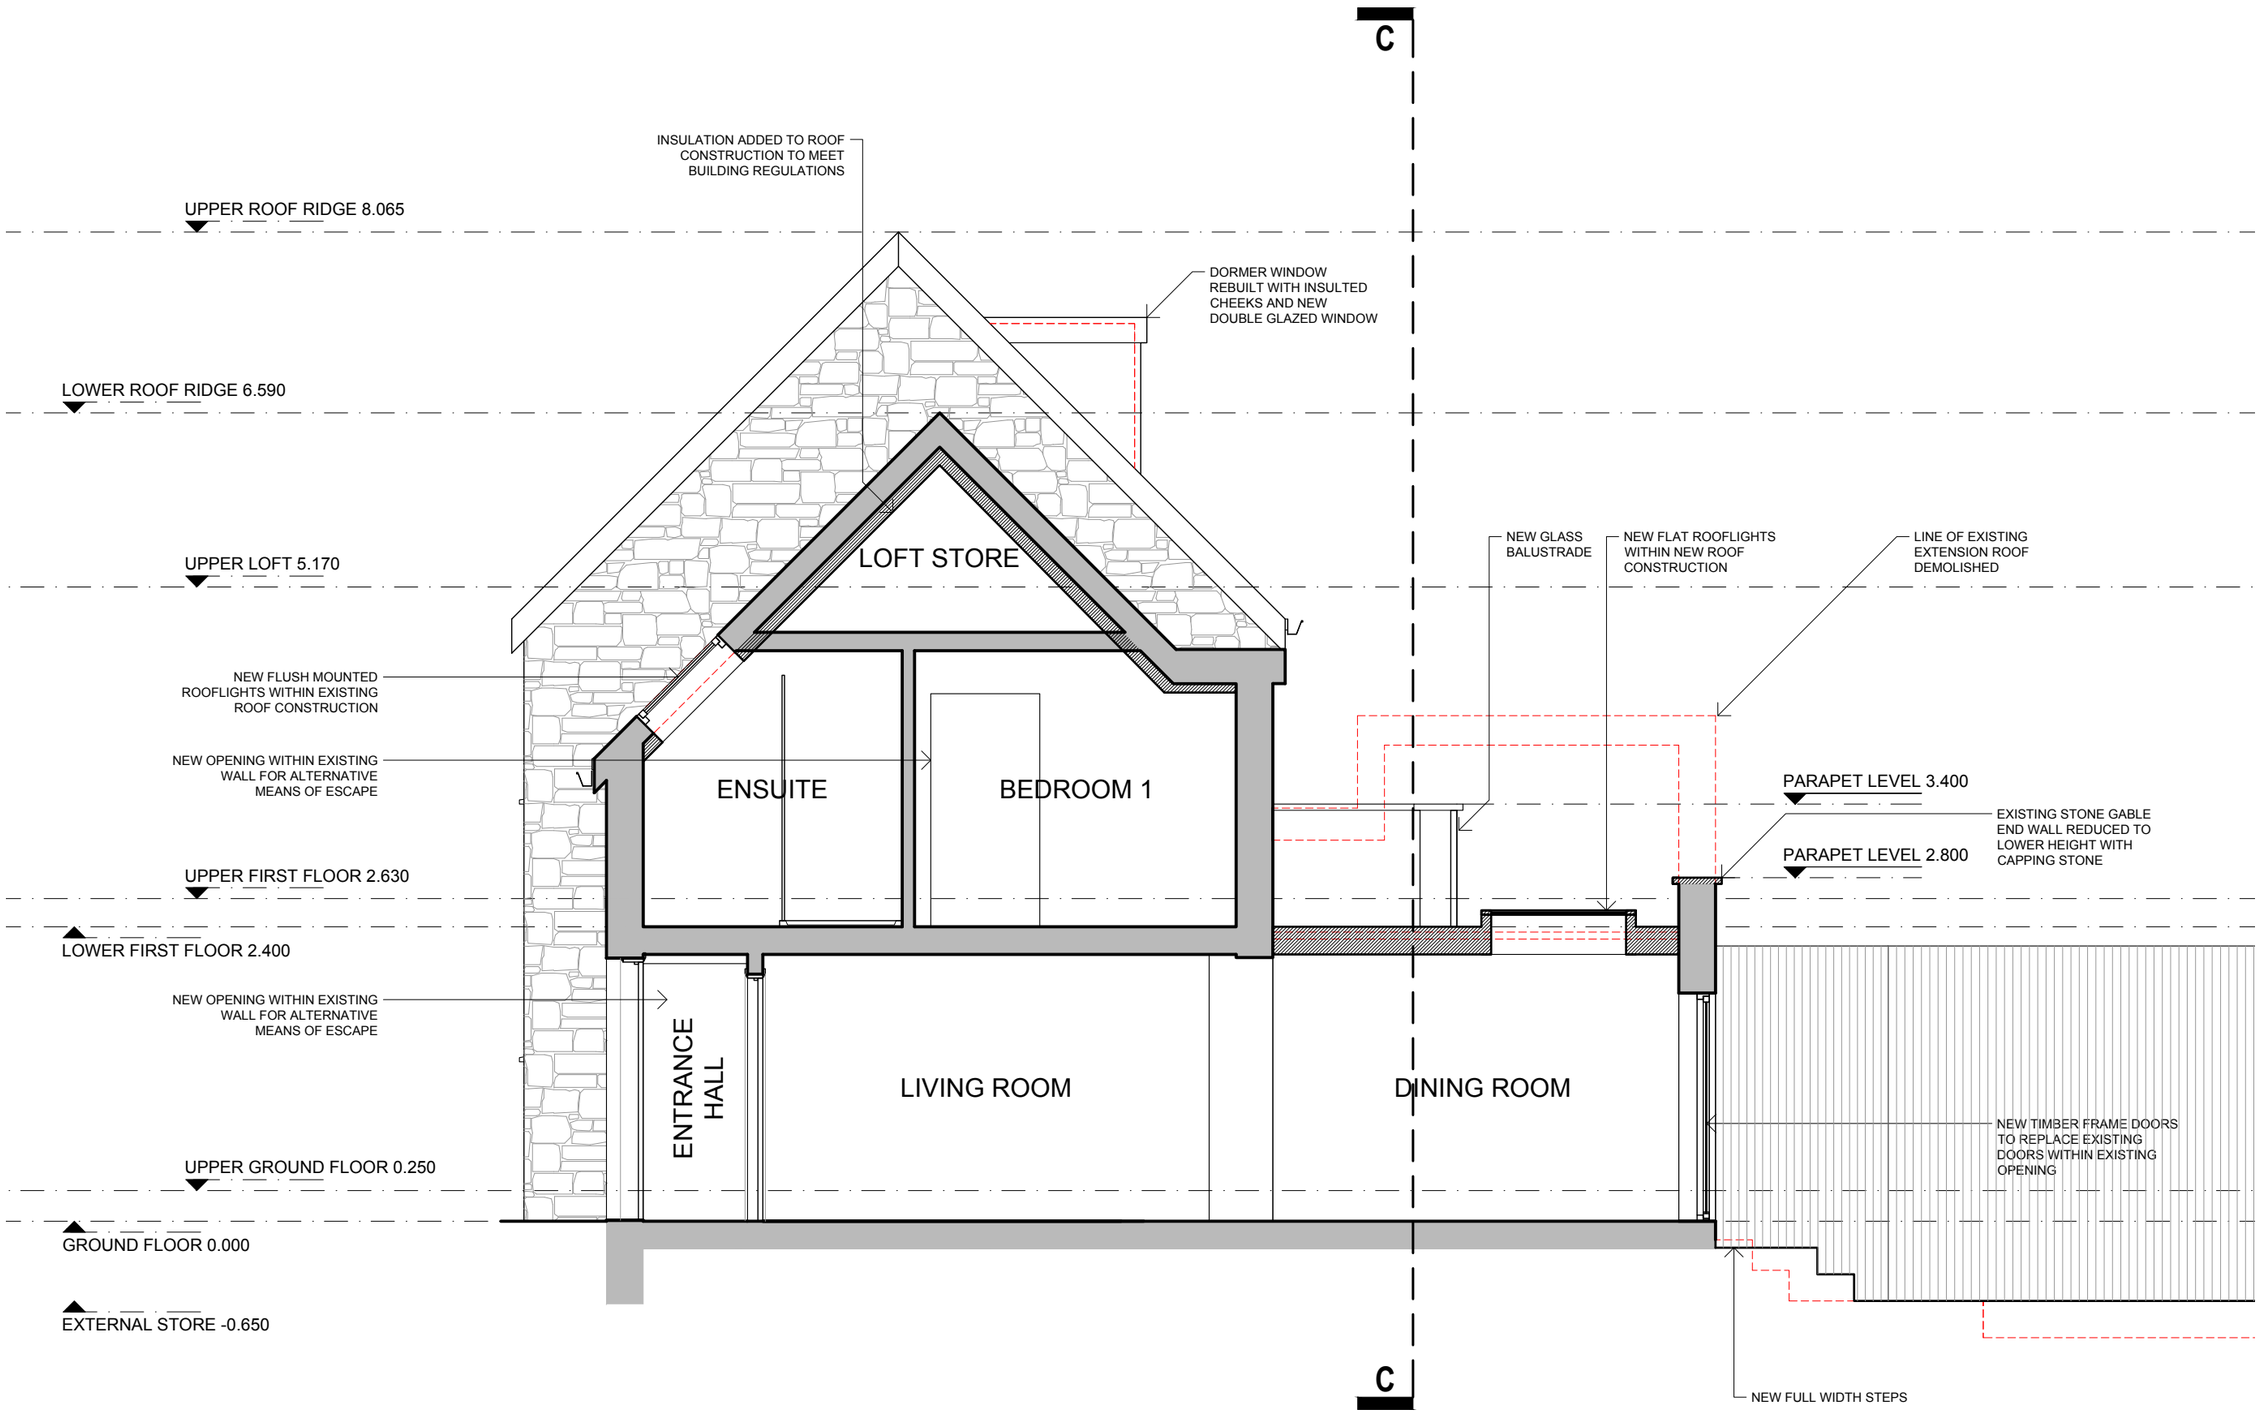


PROPOSED SECTION A-A
SCALE 1:50

1: 50
0 0.5 1 1.5 2 2.5m

KEY
- EXISTING STRUCTURE RETAINED
- PROPOSED / NEW STRUCTURE
- STRUCTURE REMOVED
- PROPOSED STEEL BEAM OVERHEAD
- OUTLINE OF STRUCTURE OVERHEAD
- PROTECTED ESCAPE ROUTE
- BOUNDARY

NOTES
These drawings are for planning purposes only. Dimensions for construction are not to be taken from the drawings. All dimensions are to be checked onsite.

REV	DATE	DESCRIPTION
B	23/08/2023	For Planning
A	20/04/2023	For Planning
-	30/01/2023	For Comment

DRAWING ISSUE
FOR PLANNING

CLIENT
Melissa Pearson

24 Pickwick, Corsham, SN13 0HZ
T: 07789 757 432
E: clare@clarereidarchitects.co.uk

PROJECT TITLE
22 Bristol Street
Malmesbury
Wiltshire
SN16 0AX

DRAWING TITLE
Proposed Section A-A

SCALE	DRAWN
1:50 @ A3	CR
DATE	CHECKED
23/08/2023	CR
DWG NO.	REVISION
2106_130	B

© Clare Reid Architects. All rights reserved. Including the right of reproduction.