


DRAWING FOR PLANNING PURPOSES ONLY.
NOT TO BE USED FOR CONSTRUCTION.

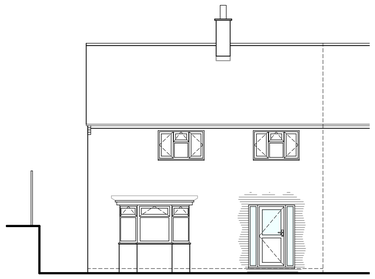


PROPOSED FRONT ELEVATION (east)
Scale 1:100

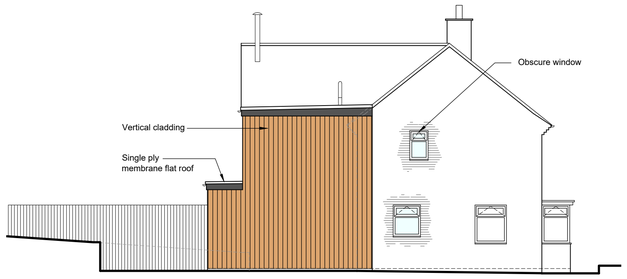


PROPOSED SIDE ELEVATION (south)
Scale 1:100

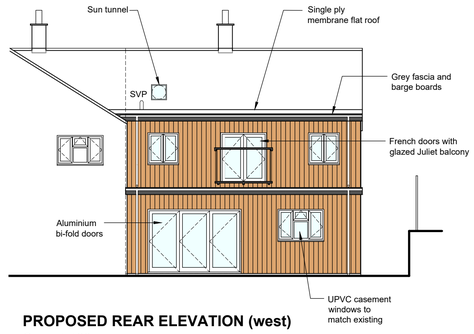


PROPOSED REAR ELEVATION (west)
Scale 1:100

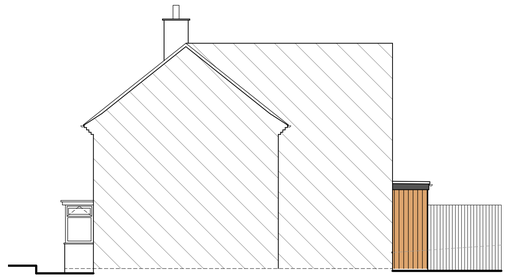


PROPOSED SIDE ELEVATION (north)
Scale 1:100

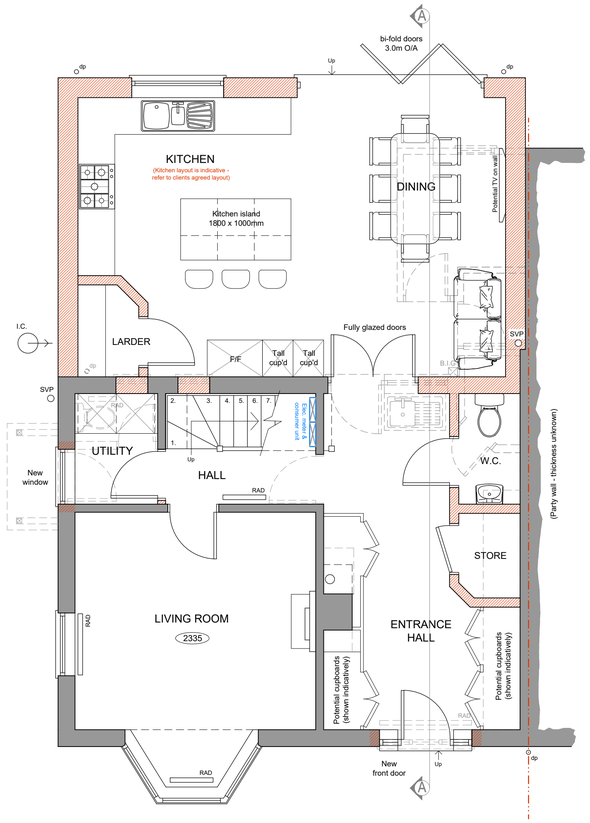

PROPOSED GROUND FLOOR LAYOUT
Scale 1:50

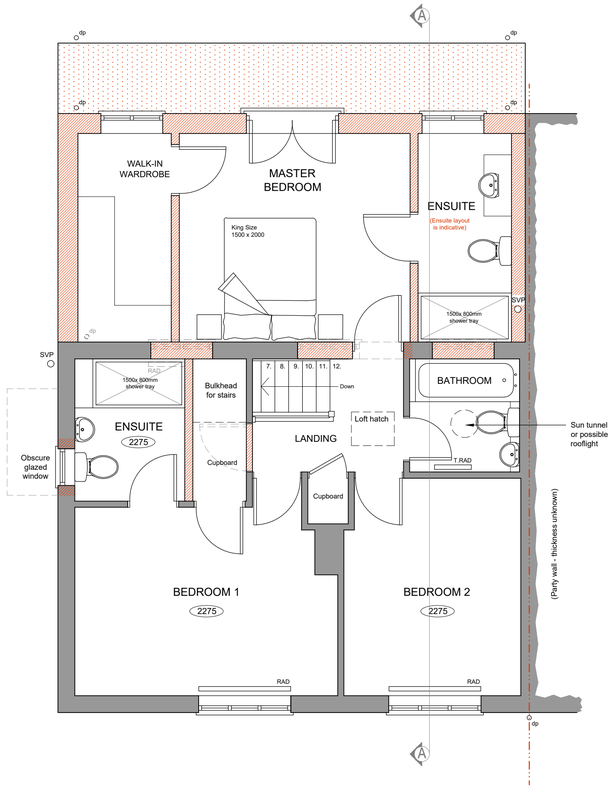


PROPOSED FIRST FLOOR LAYOUT
Scale 1:50

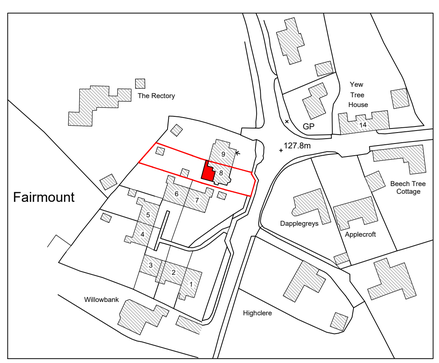


PROPOSED SITE LOCATION PLAN
Scale 1:1250



PROPOSED BLOCK PLAN
Scale 1:1250

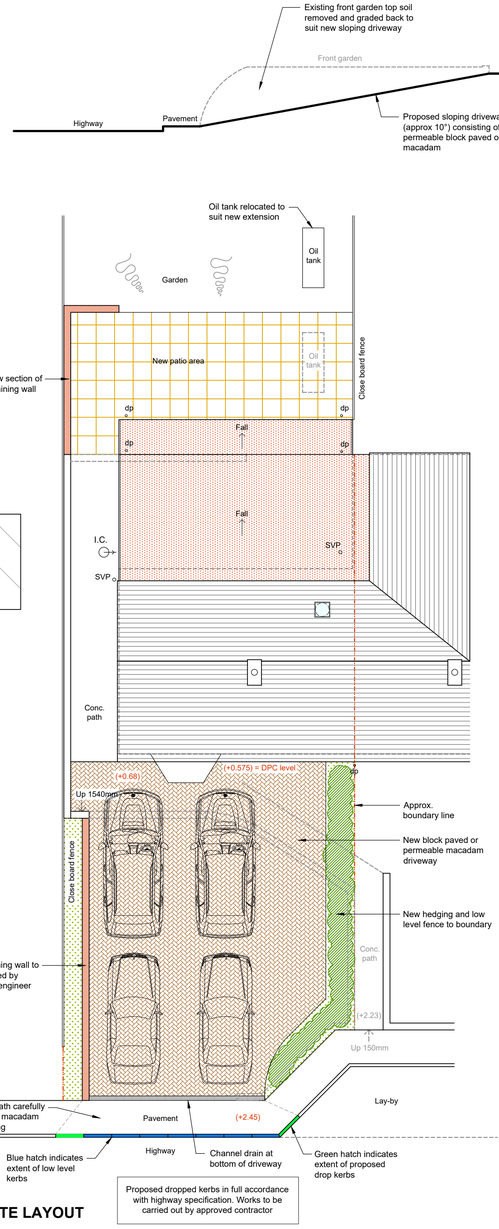

PROPOSED ROOF PLAN / SITE LAYOUT
Scale 1:100

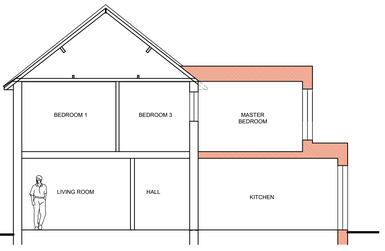

PROPOSED SECTION A - A
Scale 1:100

SCALE 1:50 — 0, 0.5, 1, 1.5, 2 m
SCALE 1:100 — 0, 1, 2, 3, 4 m
SCALE 1:500 — 0, 5, 10, 15, 20 m
SCALE 1:1250 — 0, 10, 20, 30, 40, 50 m

Tuttle architectural services
Ground Floor
6 Pelhams Court
Marlborough
Wiltshire SN8 2AG
T. 01672 518 278
E. info@tuttlearchserv.co.uk
facebook.com/tuttlearchserv
W. tuttlearchserv.co.uk

JOB TITLE
Rear Two Storey Extension & Alterations and Proposed Driveway Including Drop Kerbs at 8 Fairmount, Kingston Road, Shalbourne, Wiltshire, SN8 3QJ
For Mr A. Dolan

DRAWING TITLE
Proposed Elevations, Ground and First Floor Layout, Roof Space Layout, Section A - A , Roof Plan / Site Layout and Block and Site Location Plan

DRAWING NUMBER	REV
8 Fairmount - Proposed - 02	

REVISIONS

SCALE	DATE	DRAWN BY	PAPER SIZE	JOB No.
As Indicated	Sept. 23	AJA	A1	1500