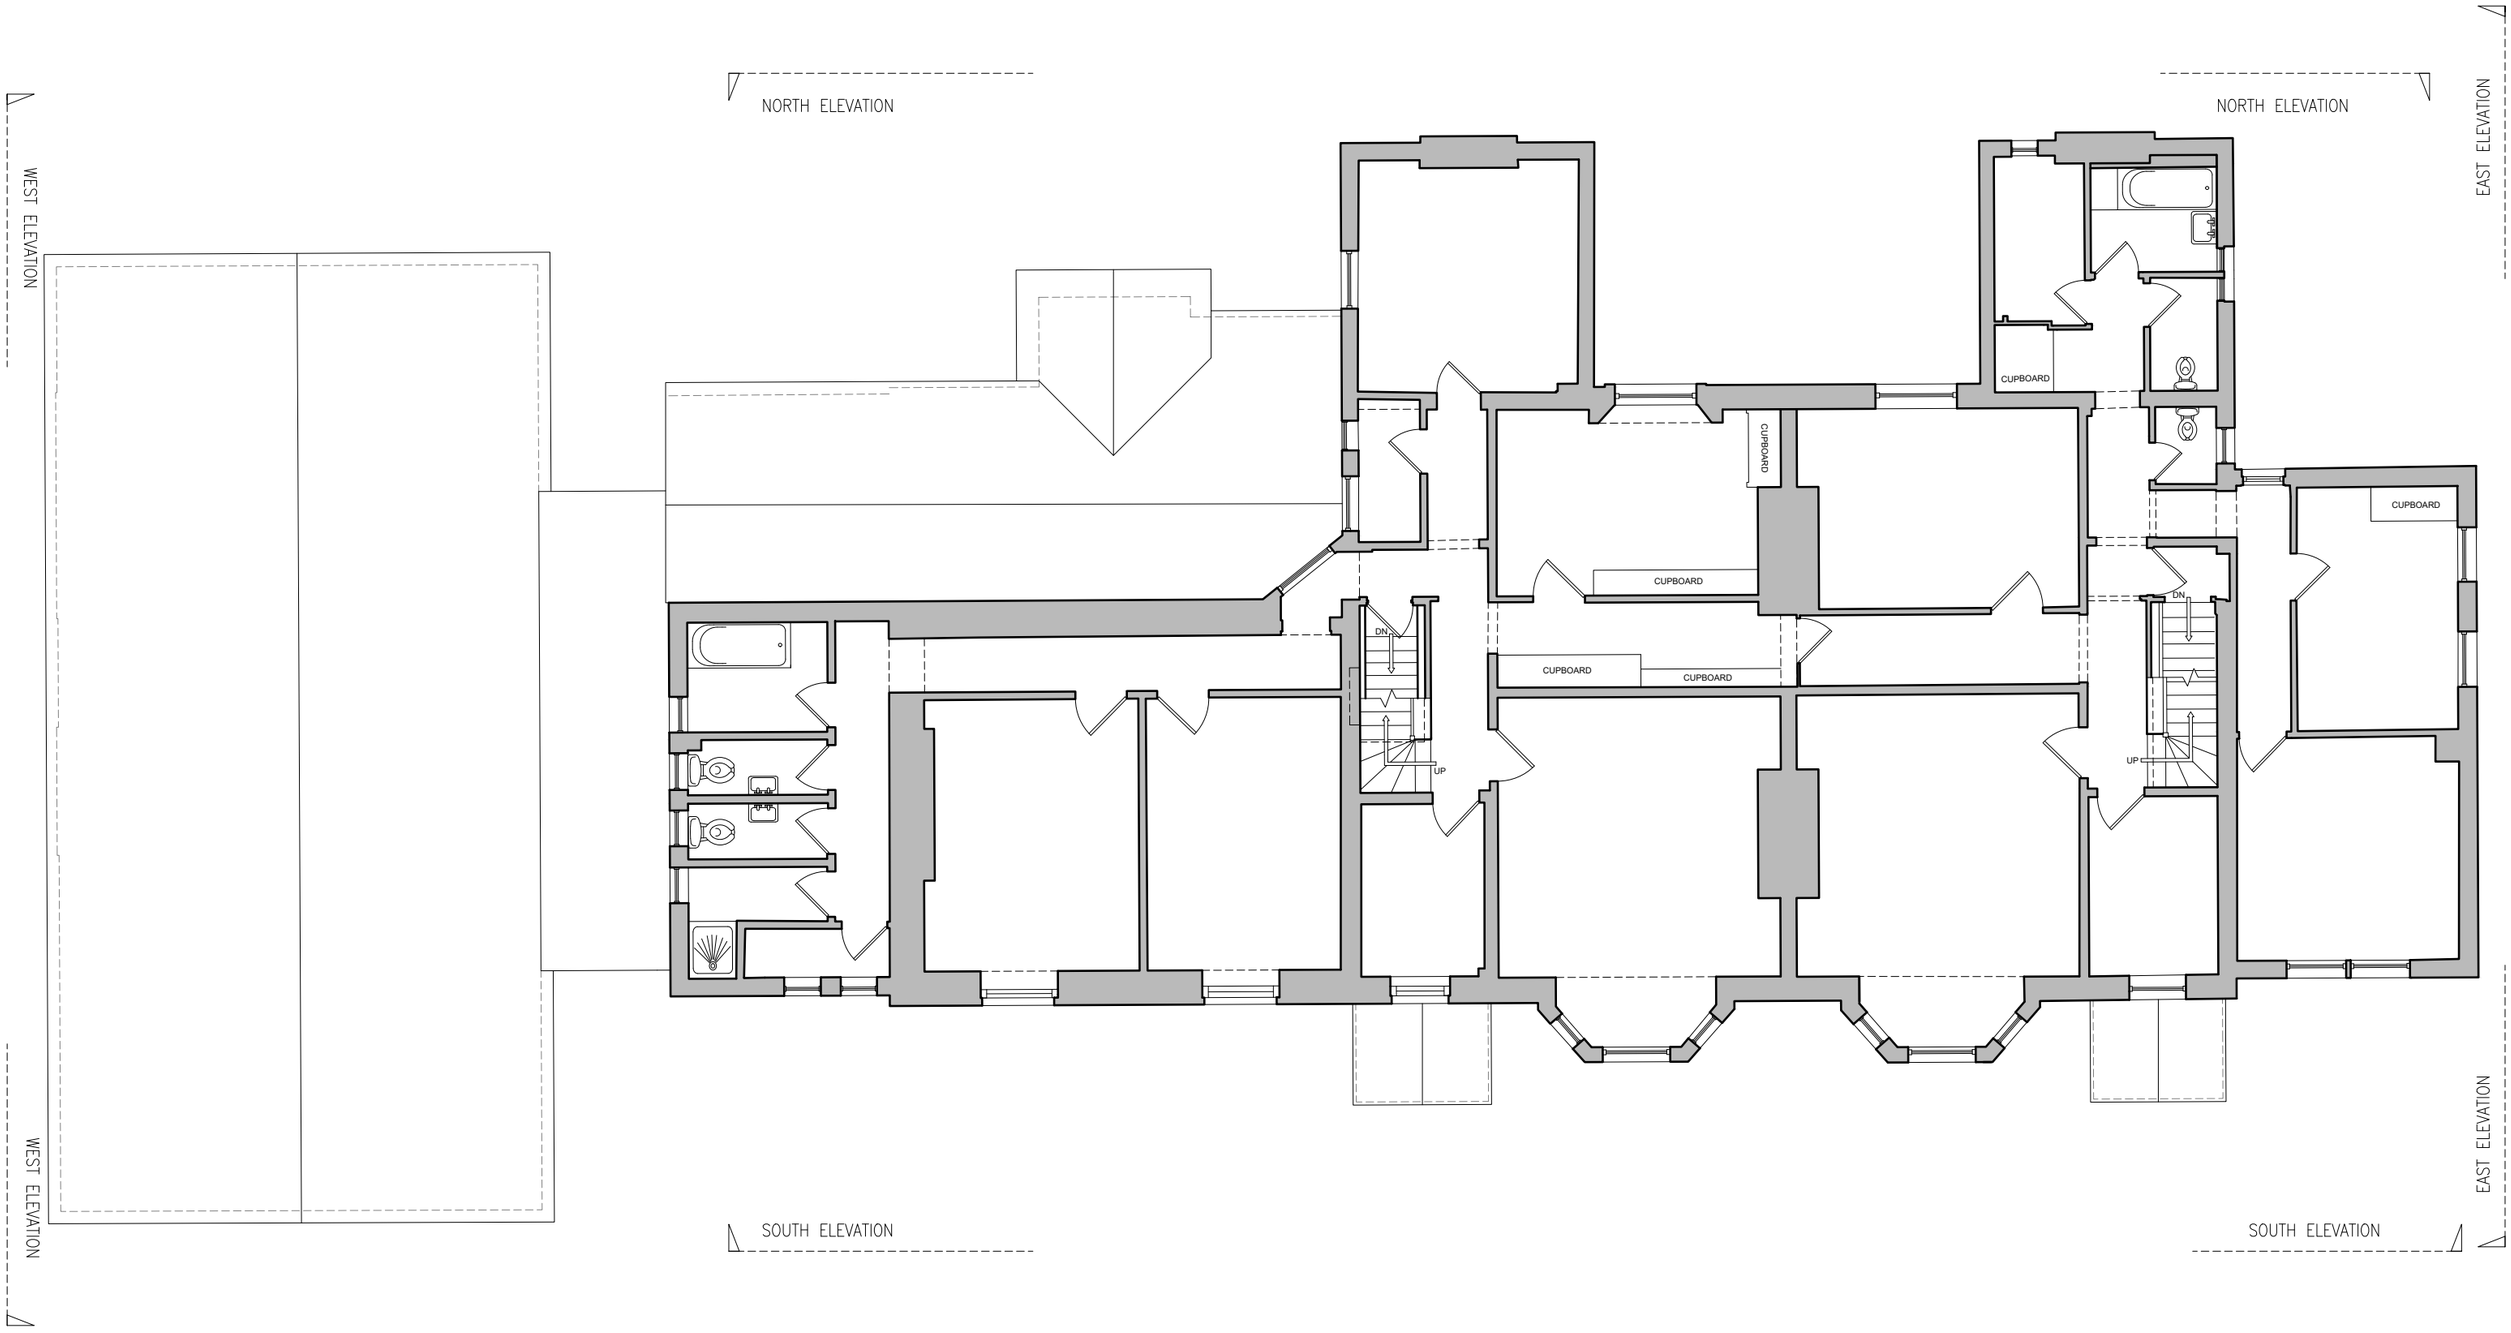

RIVERSIDE HOUSE- EXISTING FIRST FLOOR PLAN
SCALE 1:100@A3

REVISIONS |

ALL DIMENSIONS ARE TO BE CHECKED ON SITE BEFORE WORK IS COMMENCED. THE DESIGN AND DRAWING ARE THE COPYRIGHT OF THE CONSULTANTS AND MUST NOT BE USED OR REPRODUCED WITHOUT THEIR PERMISSION. ANY DISCREPANCIES ARE TO BE REPORTED IMMEDIATELY TO THE CONSULTANTS. ALL INFORMATION SHOWN ON THE DRAWING IS SUBJECT TO OBTAINING THE NECESSARY STATUTORY CONSENTS.

0 1 2 3 4 5

Radley House | 20 Staple Gardens | Winchester | SO23 8SR
t. 01962842228 e. architects@radleyhouse.co.uk w. www.radleyhouse.co.uk

RADLEY HOUSE PARTNERSHIP | CHARTERED ARCHITECTS

JOB | Grosvenor Riverside, Churchfields Road, Salisbury
DWG | RIVERSIDE - EXISTING FIRST FLOOR PLAN
S | 1:100@A3 D | JUNE 23 No. | **8113_E017/1**