ACCOMMODATION SCHEDULE:

RIVERSIDE HOUSE

PLOT 1
3 Bed Dwelling over 3 floors
135 m^2 (1,455 ft^2) GIFA
+ 63 m^2 (677 ft^2) at basement level

PLOT 2
4 Bed Dwelling over 3 floors
224 m^2 (2,411 ft^2) GIFA
+ 78 m^2 (844 ft^2) at basement level

PLOT 3
4 Bed Dwelling over 3 floors
223 m^2 (2,403 ft^2) GIFA
+ 79 m^2 (848 ft^2) at basement level

DRAWING KEY:

- Fabric retained
- Fabric removed
- New construction
- New wall construction

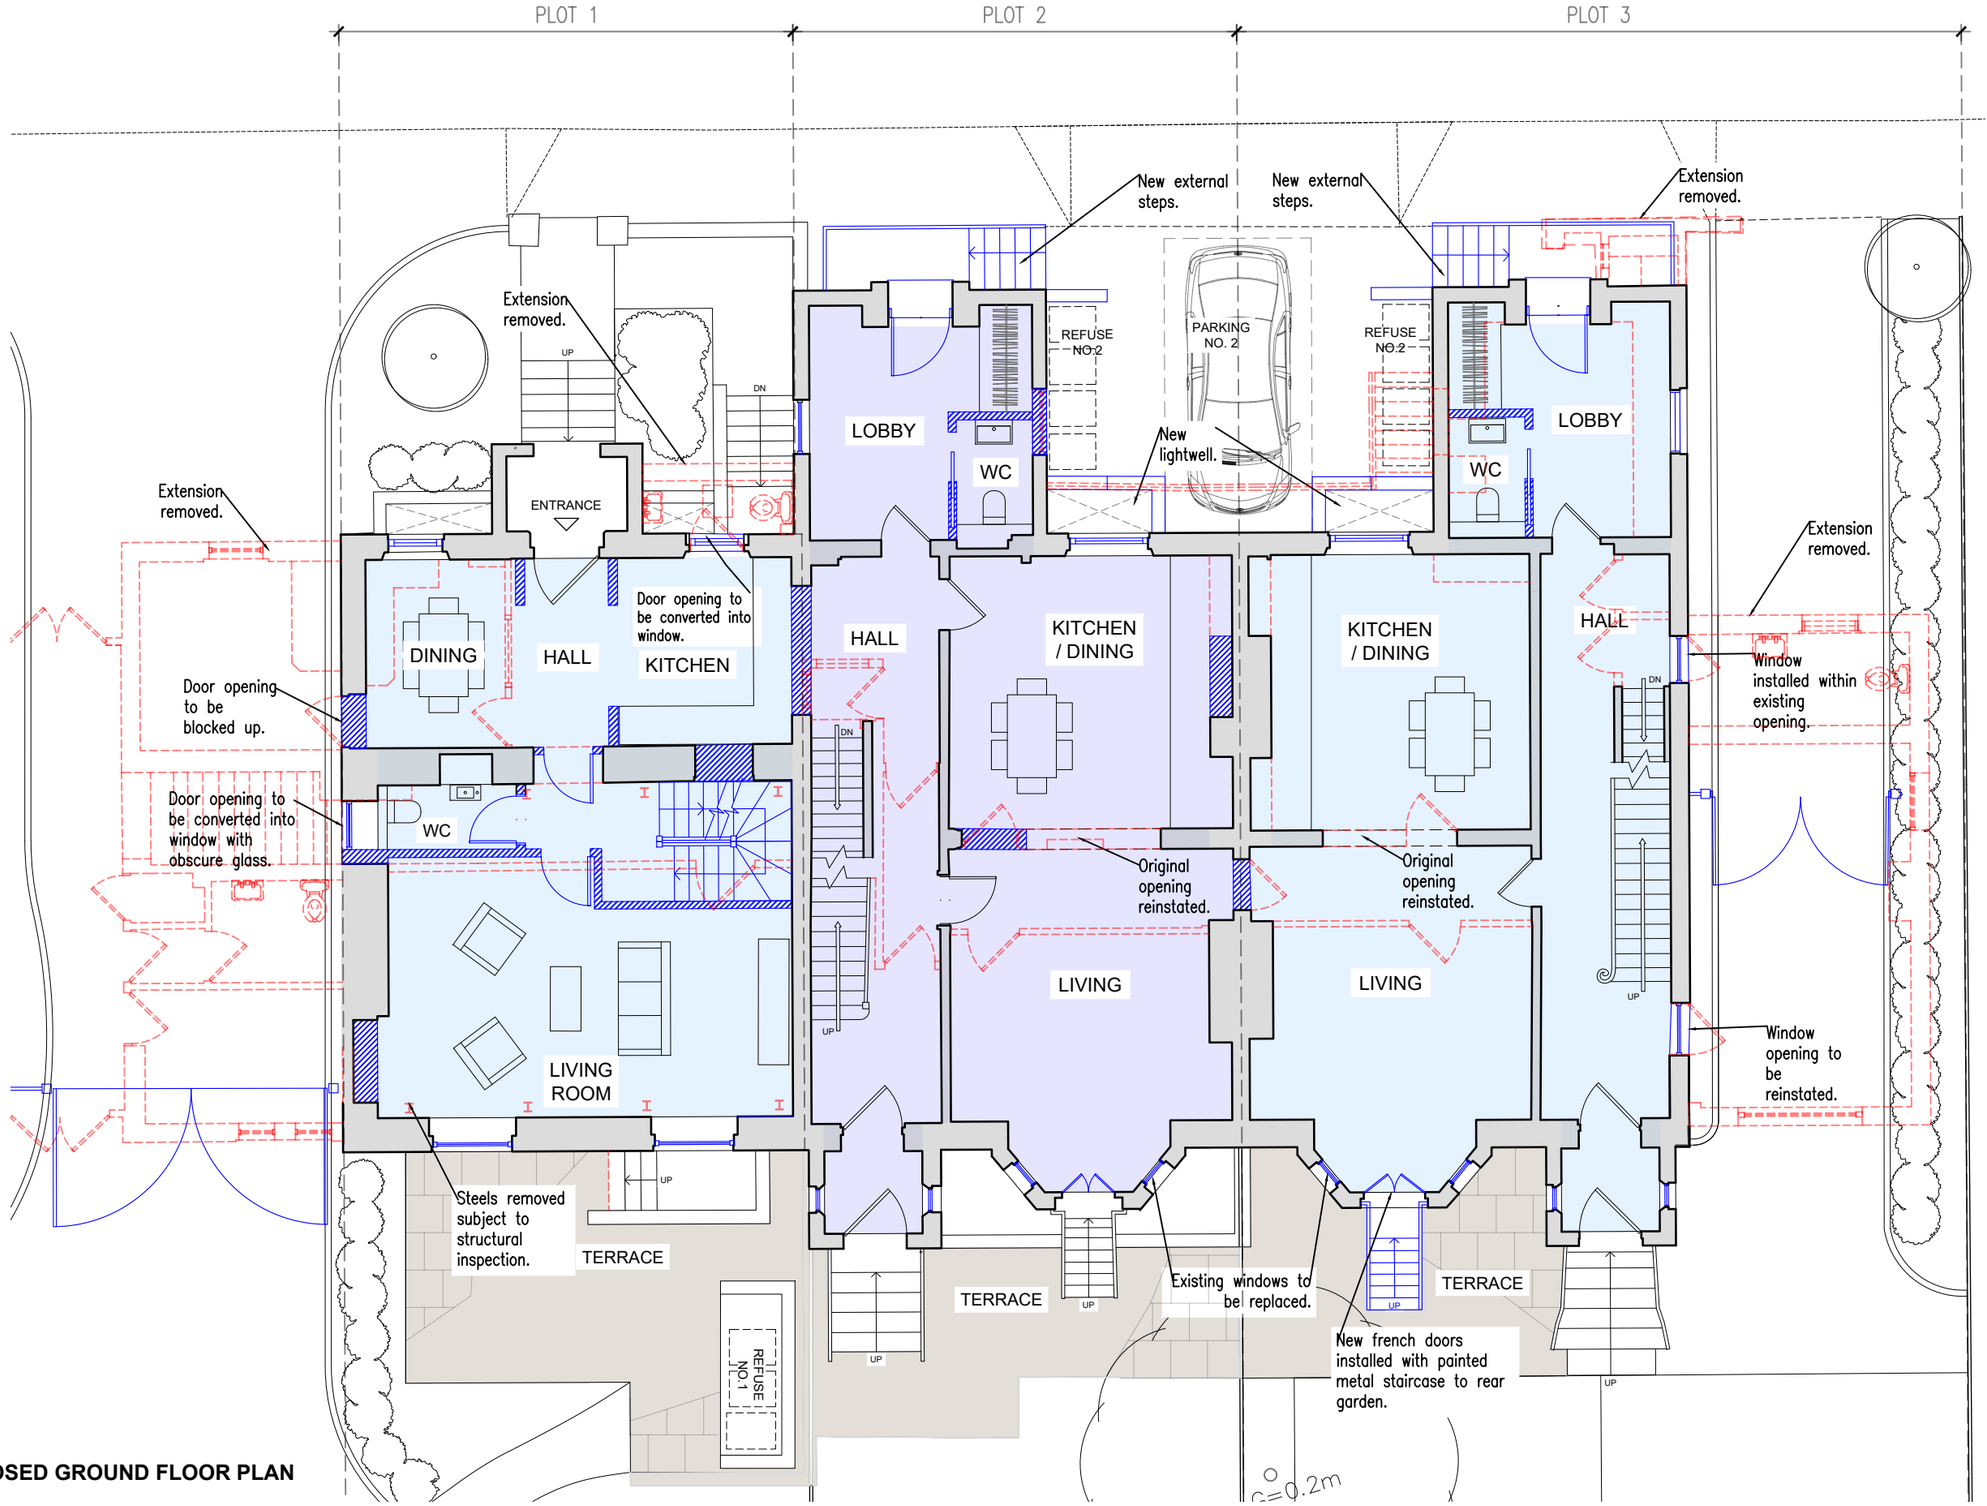

RIVERSIDE HOUSE - PROPOSED GROUND FLOOR PLAN
SCALE 1:100@A3

PLANNING

REVISIONS |

ALL DIMENSIONS ARE TO BE CHECKED ON SITE BEFORE WORK IS COMMENCED. THE DESIGN AND DRAWING ARE THE COPYRIGHT OF THE CONSULTANTS AND MUST NOT BE USED OR REPRODUCED WITHOUT THEIR PERMISSION. ANY DISCREPANCIES ARE TO BE REPORTED IMMEDIATELY TO THE CONSULTANTS. ALL INFORMATION SHOWN ON THE DRAWING IS SUBJECT TO OBTAINING THE NECESSARY STATUTORY CONSENTS.

Radley House | 20 Staple Gardens | Winchester | SO23 8SR
t. 01962842228 e. architects@radleyhouse.co.uk w. www.radleyhouse.co.uk

0 1 2 3 4 5

N

RADLEY HOUSE PARTNERSHIP | CHARTERED ARCHITECTS

JOB | Grosvenor Riverside, Churchfields Road, Salisbury
DWG | RIVERSIDE HOUSE - GROUND FLOOR PLAN
S | 1:100@A3 D | JUNE 23 No. | **8113_D08/1**